

[illegible]



TOWN OF BOW NH.
WATER SYSTEM
EXPANSION
TO THE BOW
JUNCTION/BOW
MILLS AREA

DRAWN BY TMV	DATE MAR 2021
CHECKED BY NJS	D&K PROJECT # 226837
PROJ. ENG. JAL	D&K ARCHIVE #

SHEET NUMBER

C-2

SHEET 34 OF 47

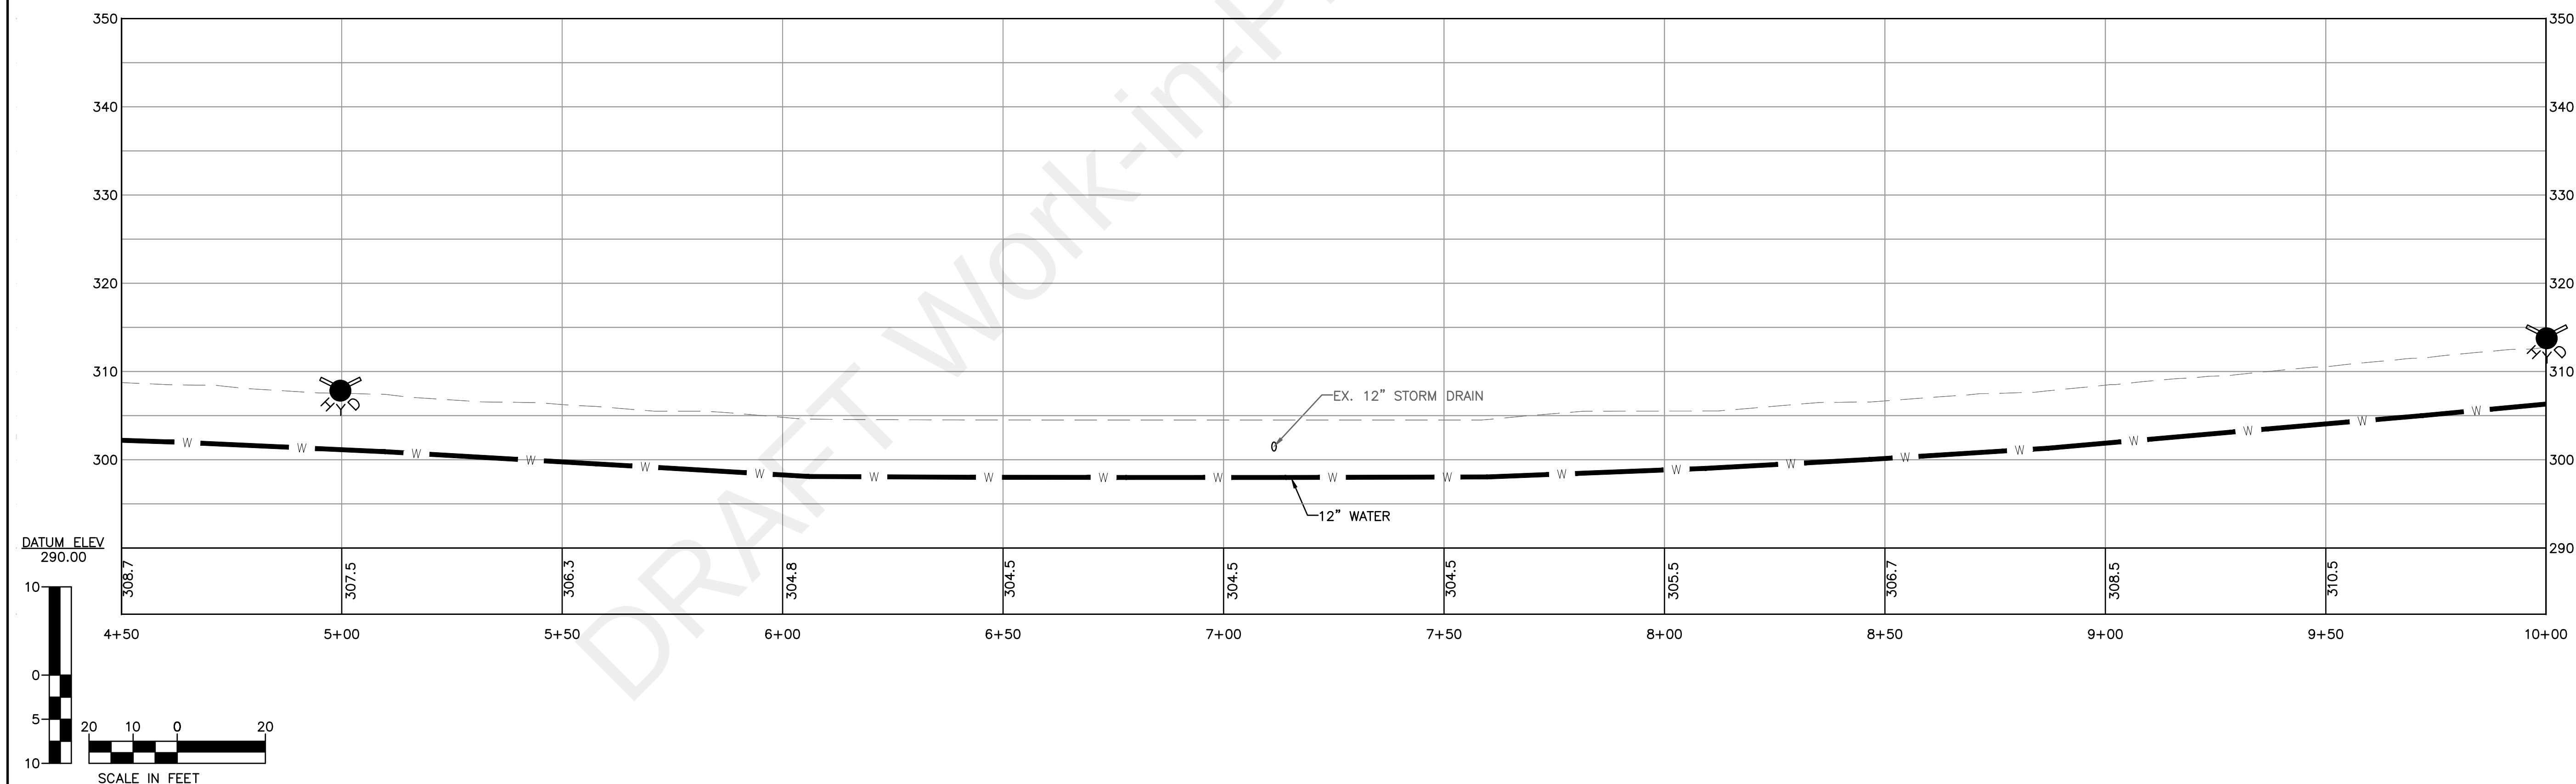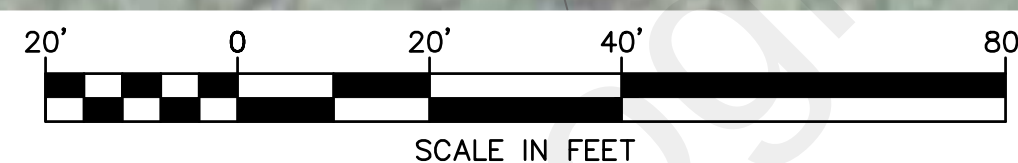

**NOT FOR
CONSTRUCTION
30% DESIGN
DRAWINGS**

[illegible]

TOWN OF BOW
10 GRANDVIEW ROAD
BOW
NEW HAMPSHIRE
03304

TOWN OF BOW NH.
WATER SYSTEM
EXPANSION
TO THE BOW
JUNCTION/BOW
MILLS AREA




SHEET TITLE	
PLAN & PROFILE	




DRAWN BY TMV	DATE MAR 2021
CHECKED BY NJS	D&K PROJECT # 226837
PROJ. ENG. JAL	D&K ARCHIVE #

SHEET NUMBER

C-6

SHEET 24 OF 47

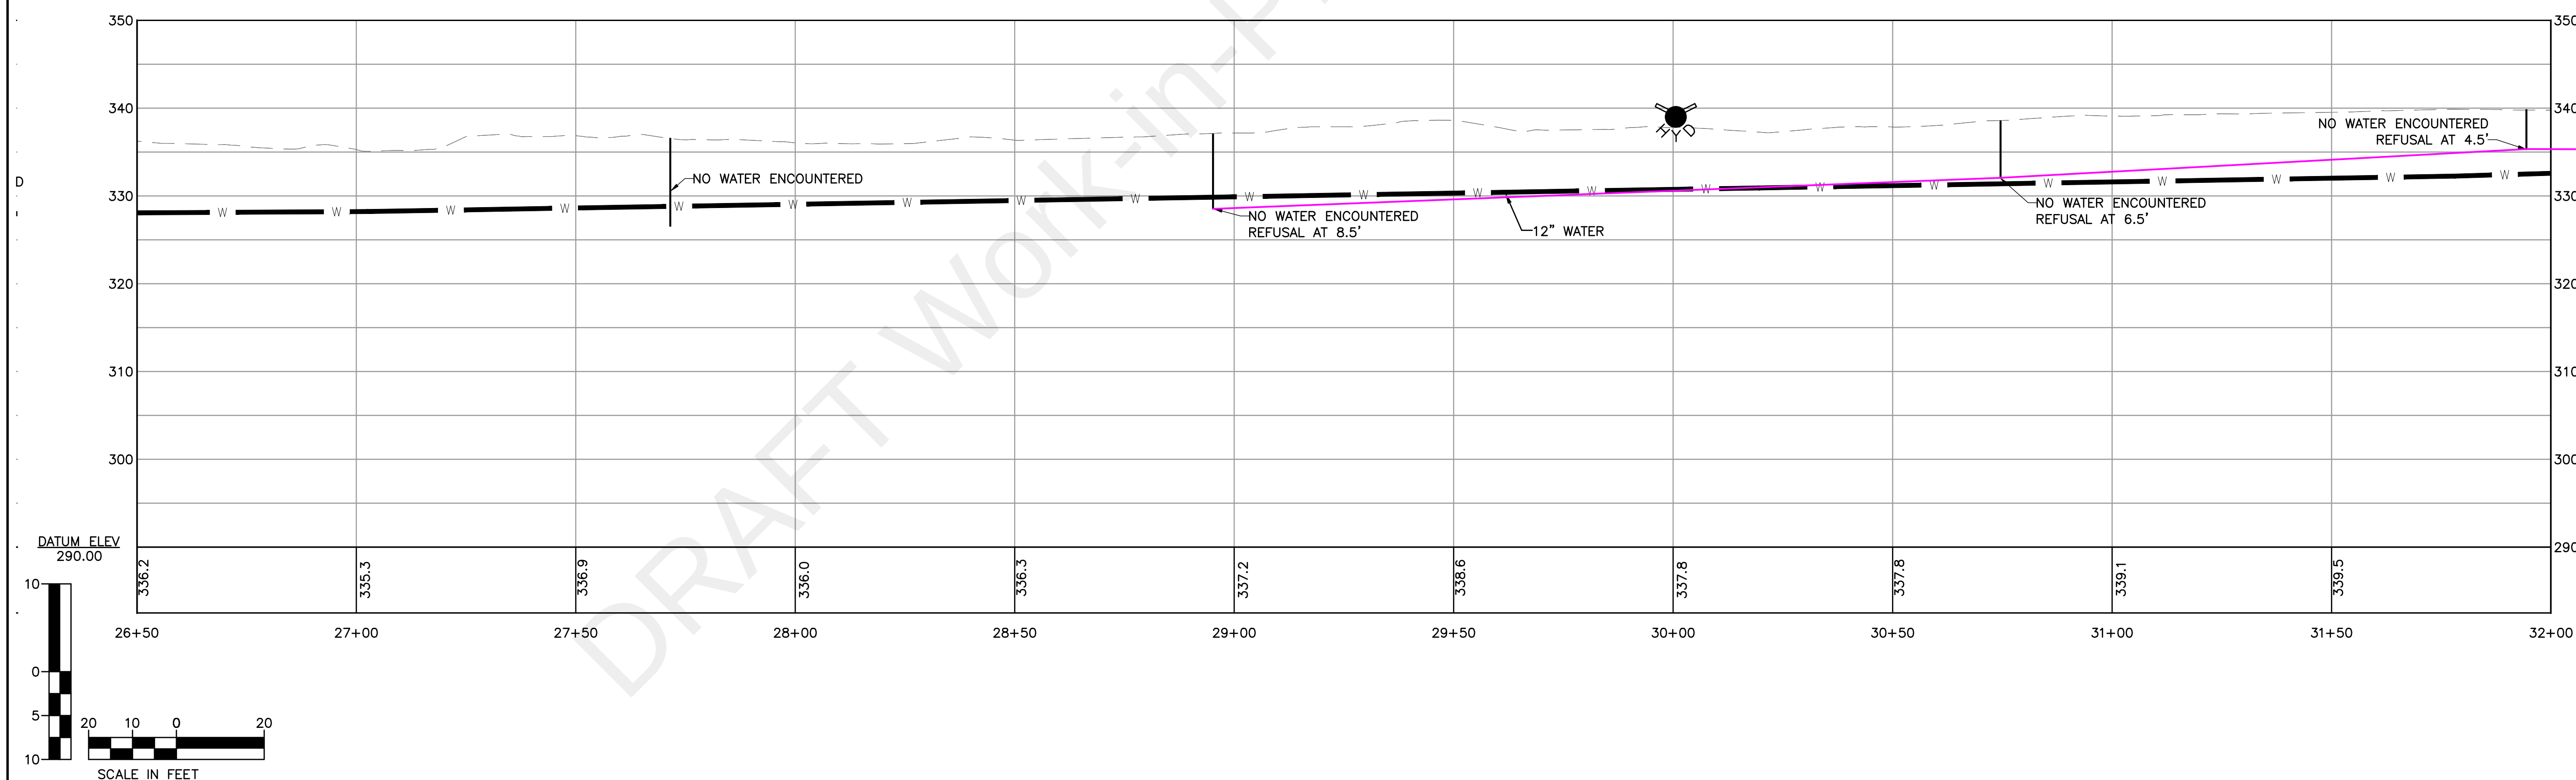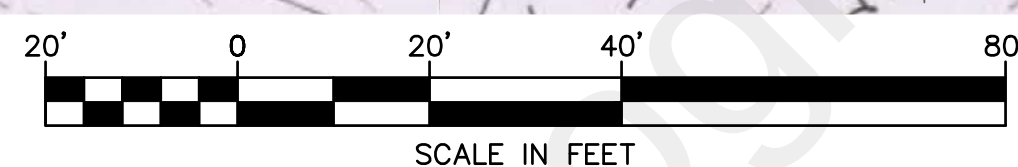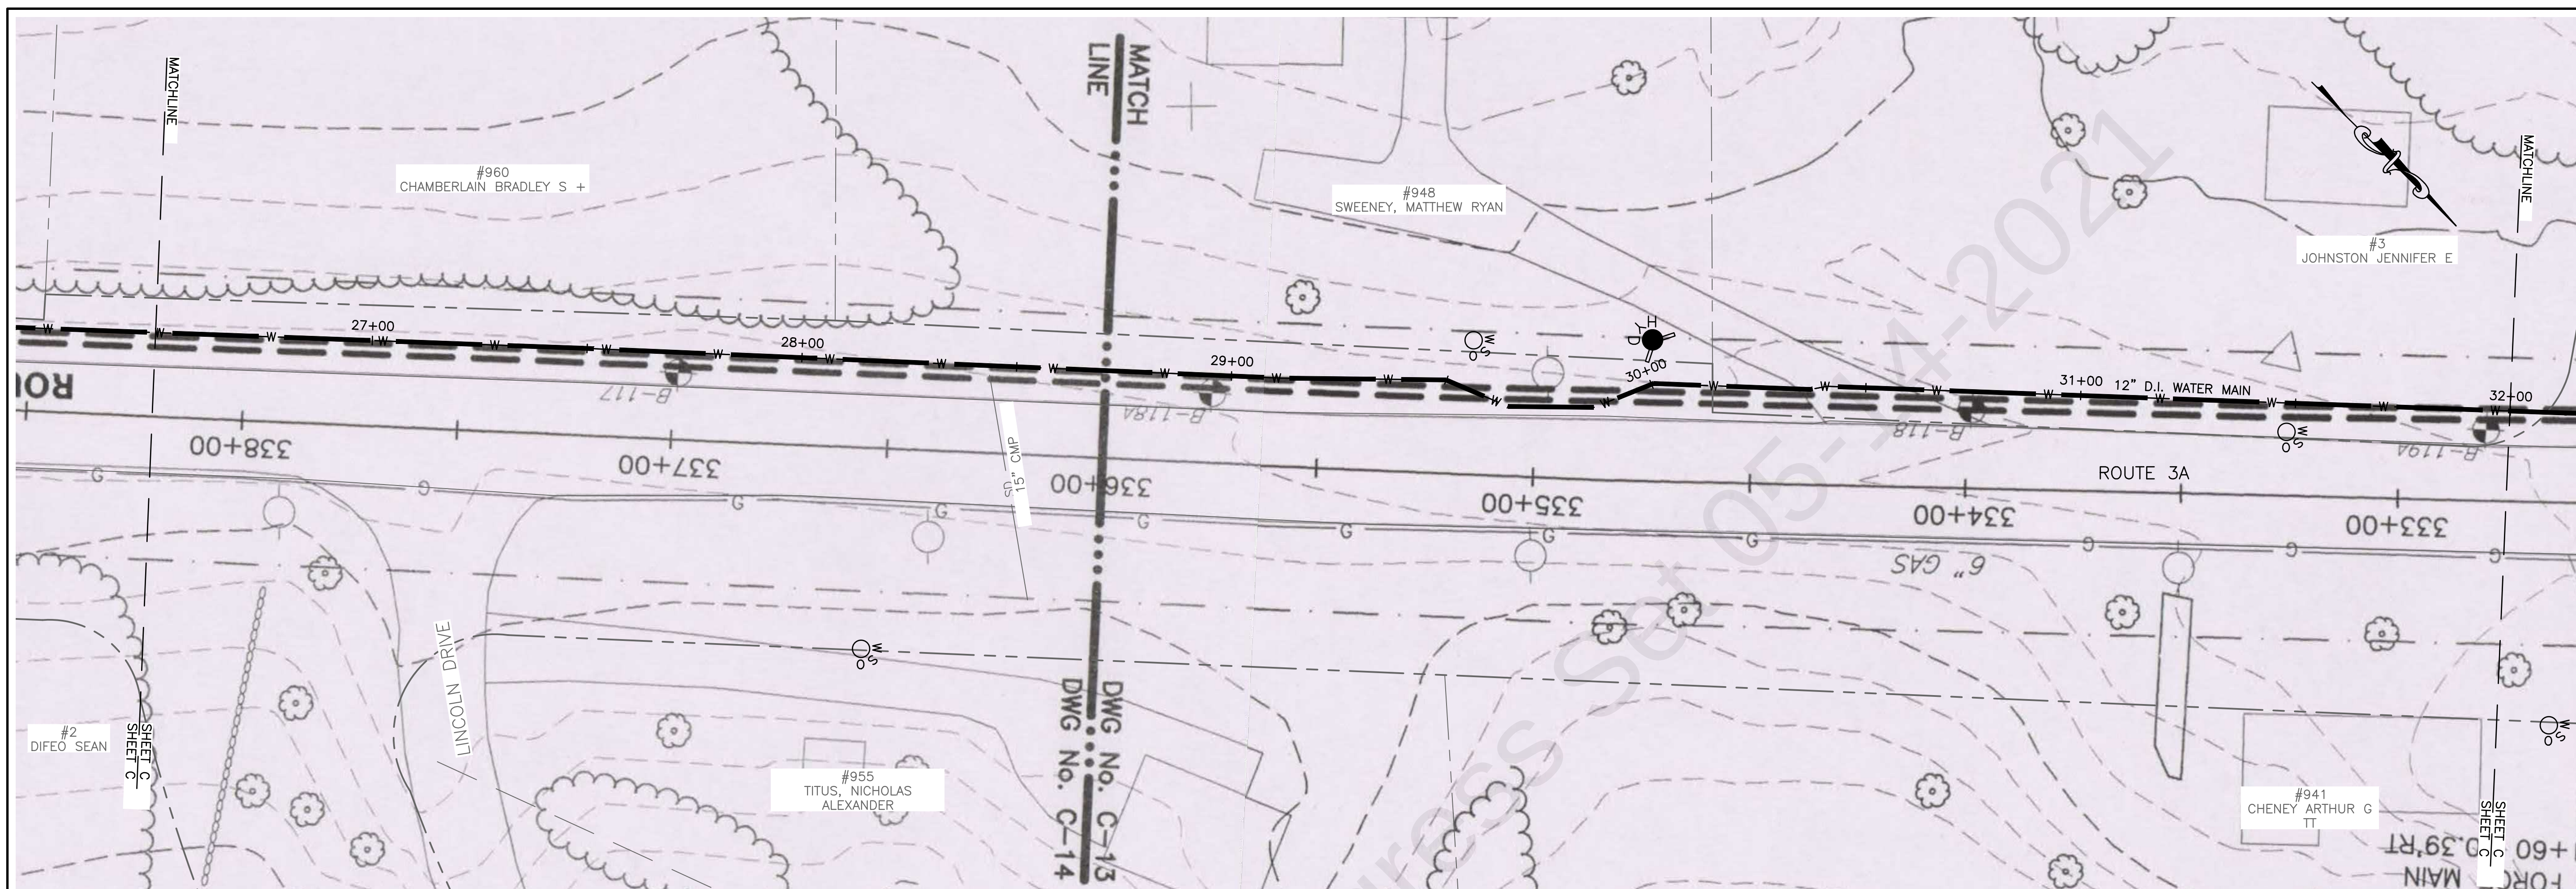

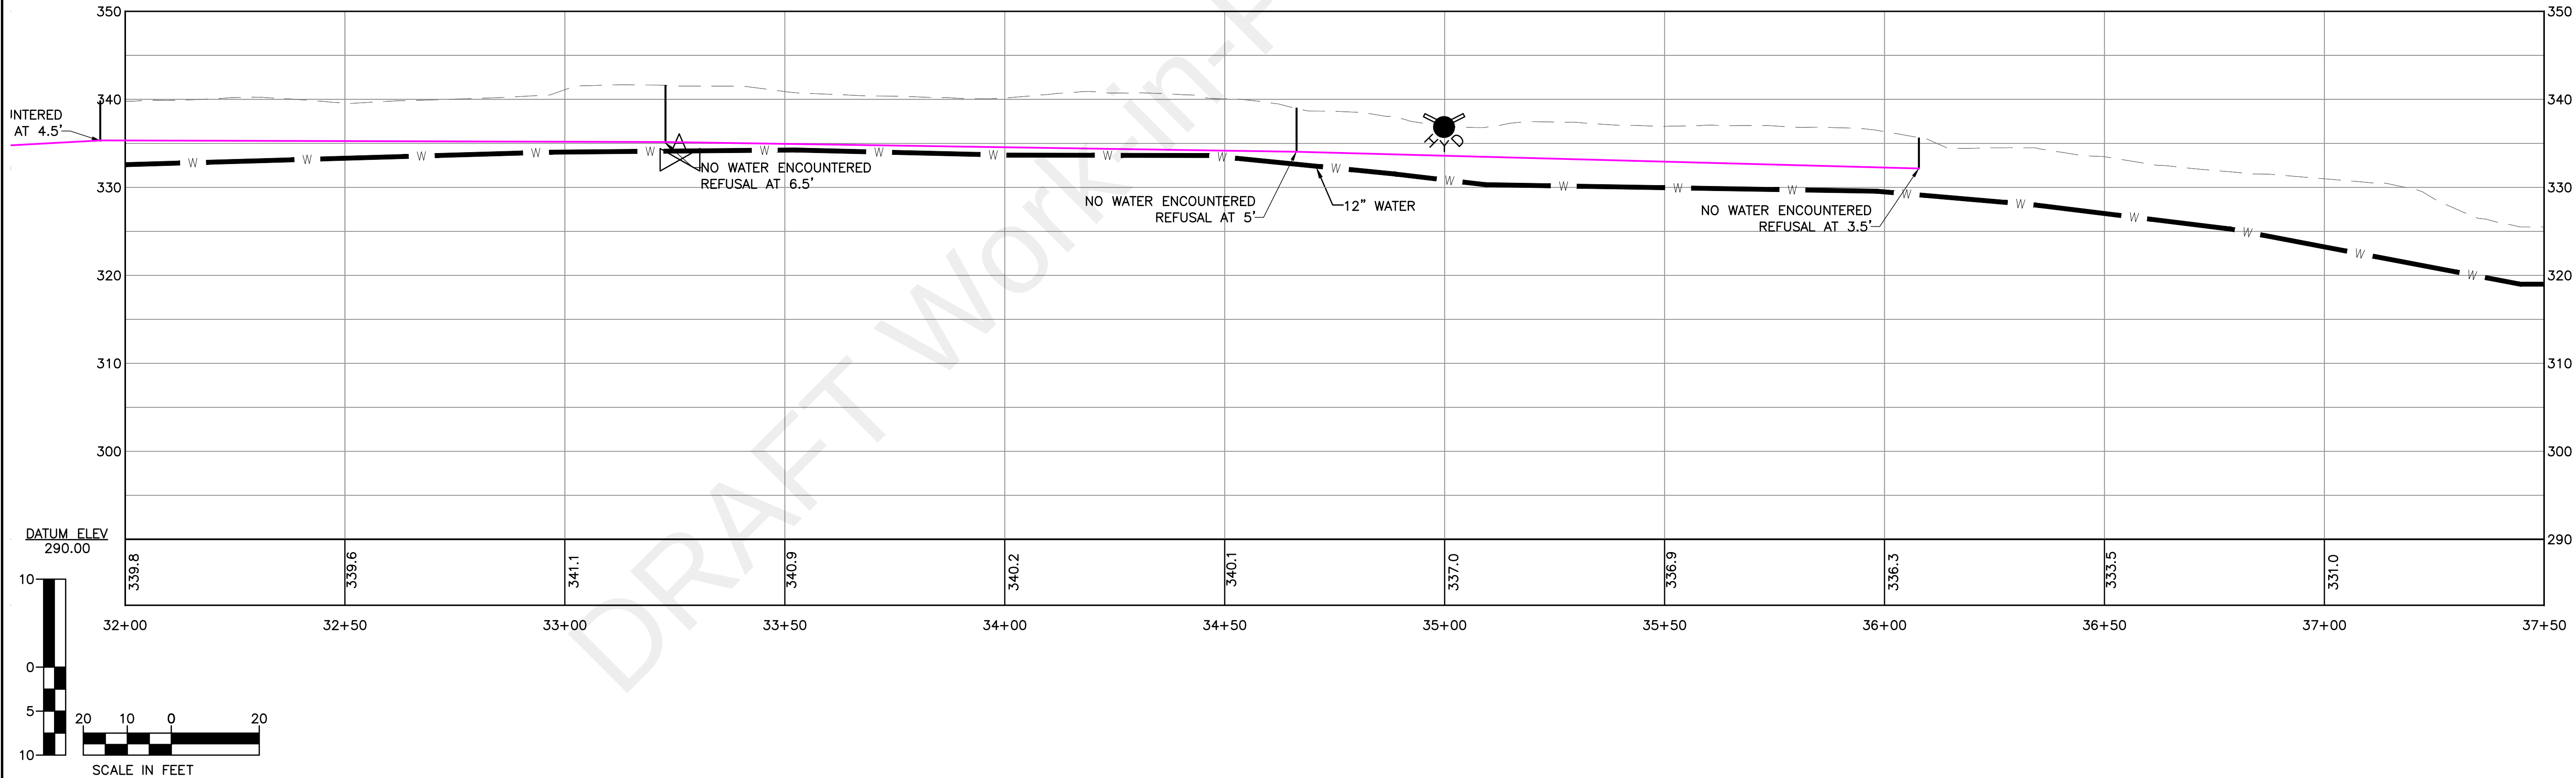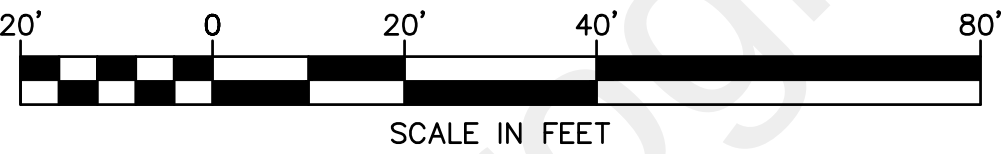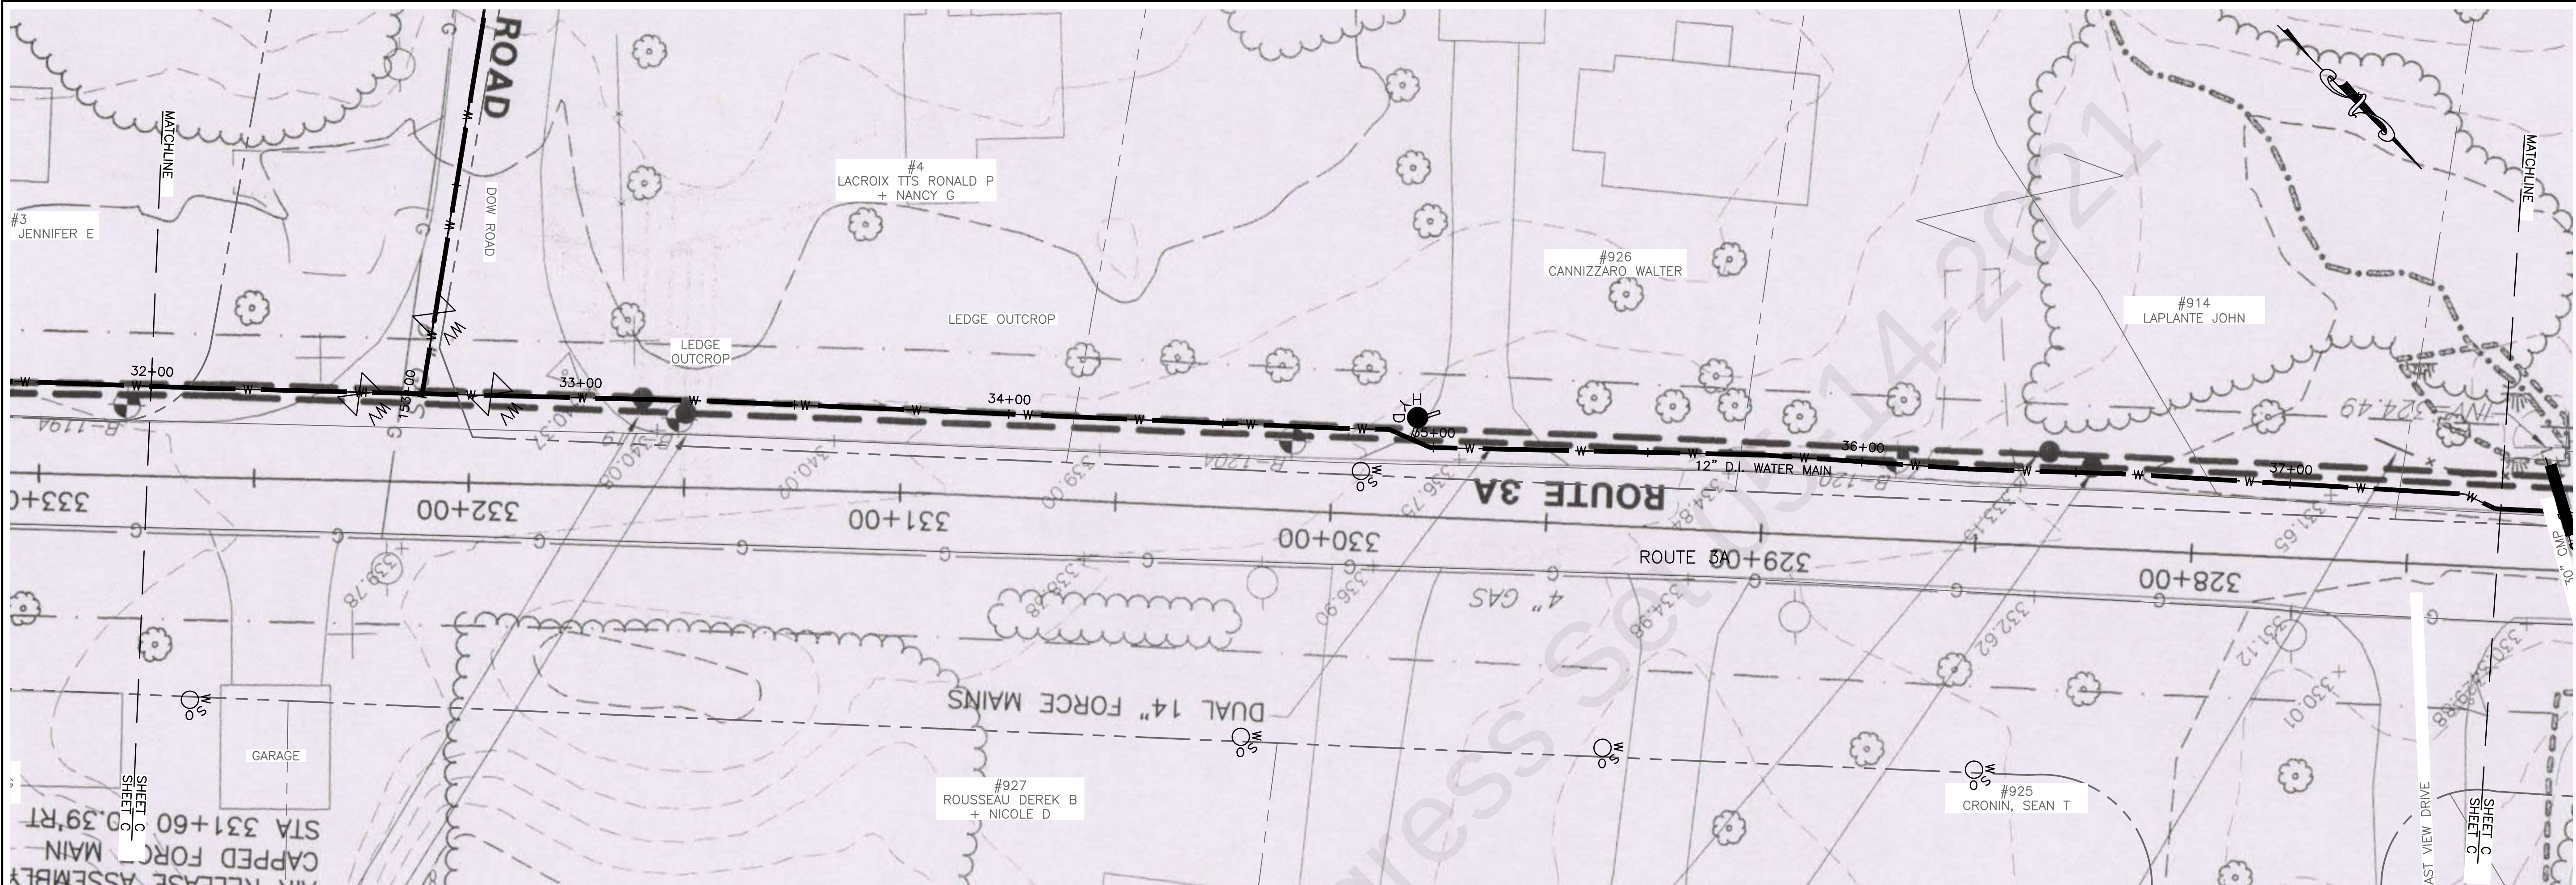

DuBois & King inc.
ENGINEERING • PLANNING •
MANAGEMENT • DEVELOPMENT
28 NORTH MAIN ST.
RANDOLPH, VT 05060
TEL: (802) 728-3376
FAX: (802) 783-7101
www.dubois-king.com
SO. BURLINGTON, VT
BRANDON, VT
SPRINGFIELD, VT
BEDFORD, NH LACONIA, NH
© Copyright 2021 DuBois & King Inc.
PROFESSIONAL SEAL

**NOT FOR
CONSTRUCTION
30% DESIGN
DRAWINGS**

NO.	DATE	DESCRIPTION	BY	CK'D

TOWN OF BOW
10 GRANDVIEW ROAD
BOW
NEW HAMPSHIRE
03304

TOWN OF BOW NH.
WATER SYSTEM
EXPANSION
TO THE BOW
JUNCTION/BOW
MILLS AREA

SHEET TITLE

PLAN & PROFILE

DRAWN BY TMV	DATE MAR 2021
CHECKED BY NJS	D&K PROJECT # 226837
PROJ. ENG. JAL	D&K ARCHIVE #

SHEET NUMBER

C-7

SHEET 23 OF 47

[illegible]

TOWN OF BOW NH.
WATER SYSTEM
EXPANSION
TO THE BOW
JUNCTION/BOW
MILLS AREA



SHEET TITLE	
PLAN & PROFILE	



DRAWN BY TMV	DATE MAR 2021
CHECKED BY NJS	D&K PROJECT # 226837
PROJ. ENG. JAL	D&K ARCHIVE #

SHEET NUMBER

C-8

SHEET 22 OF 47

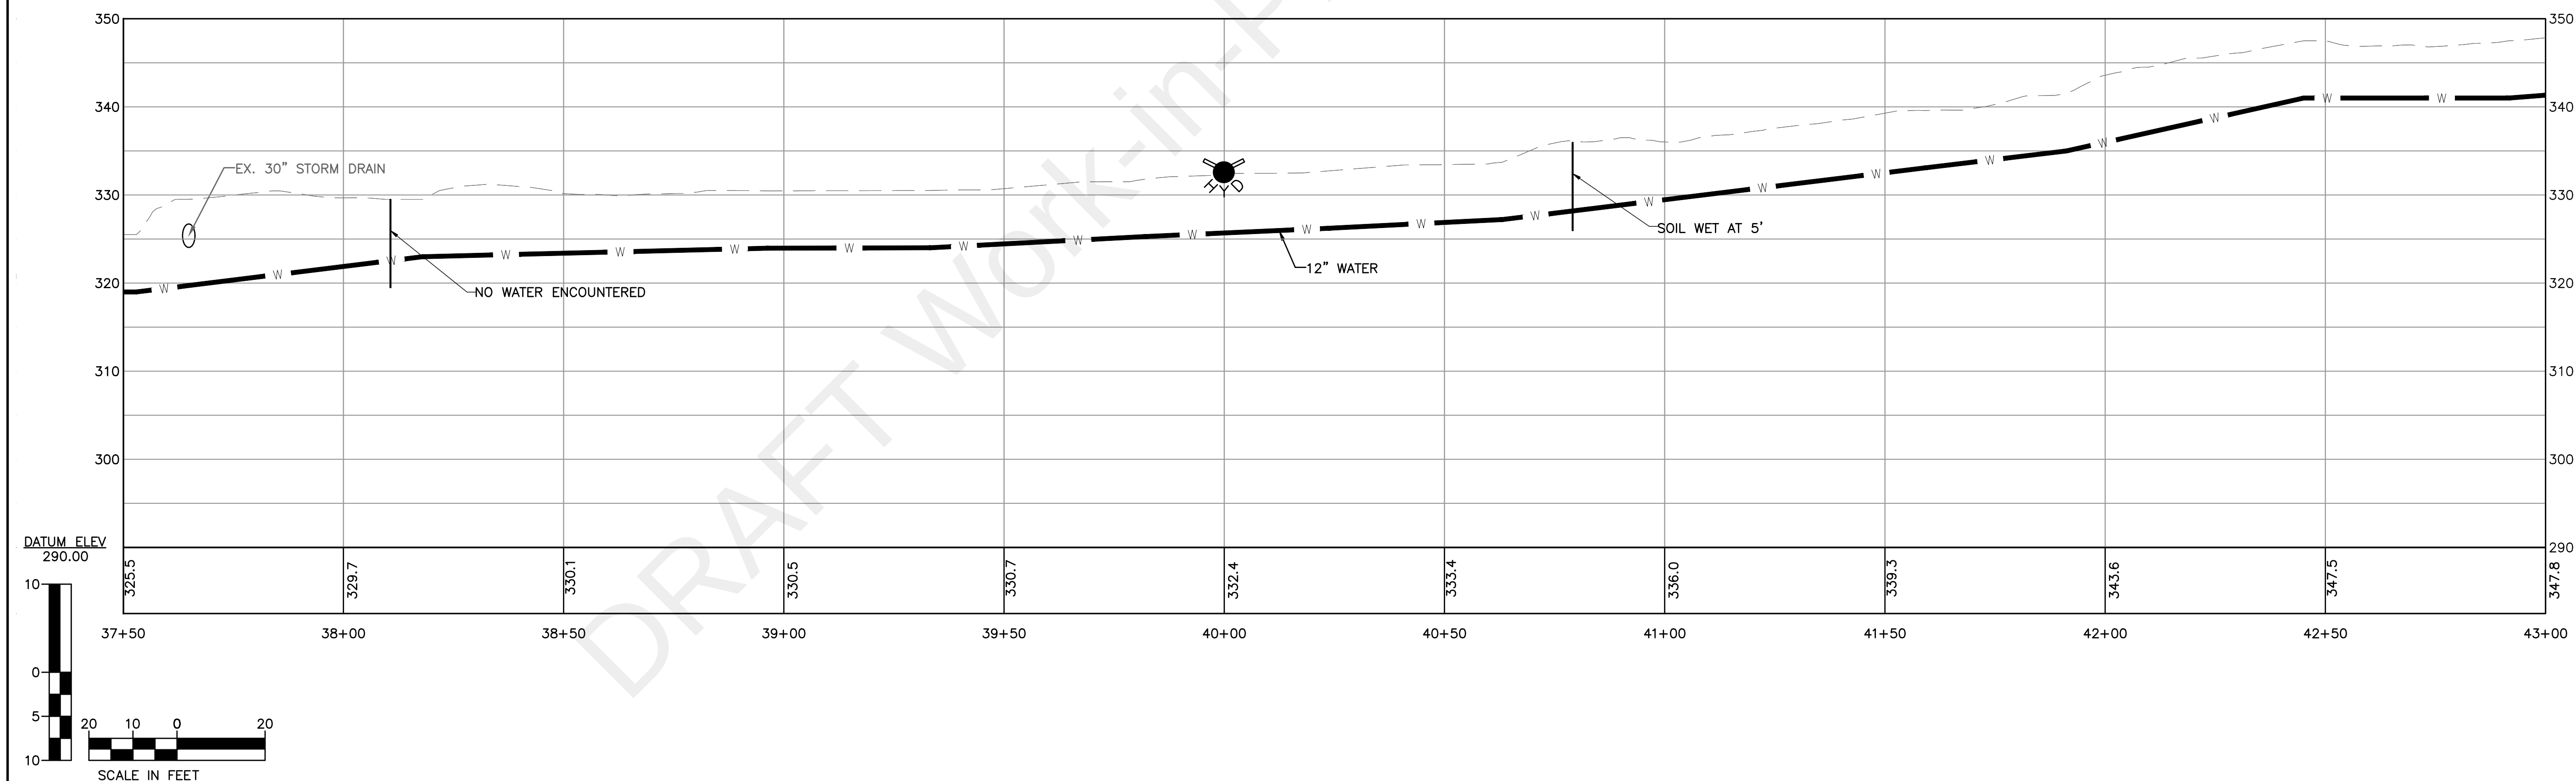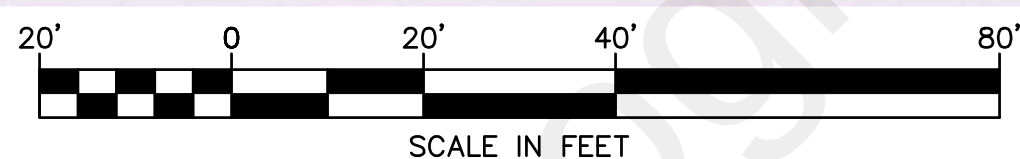

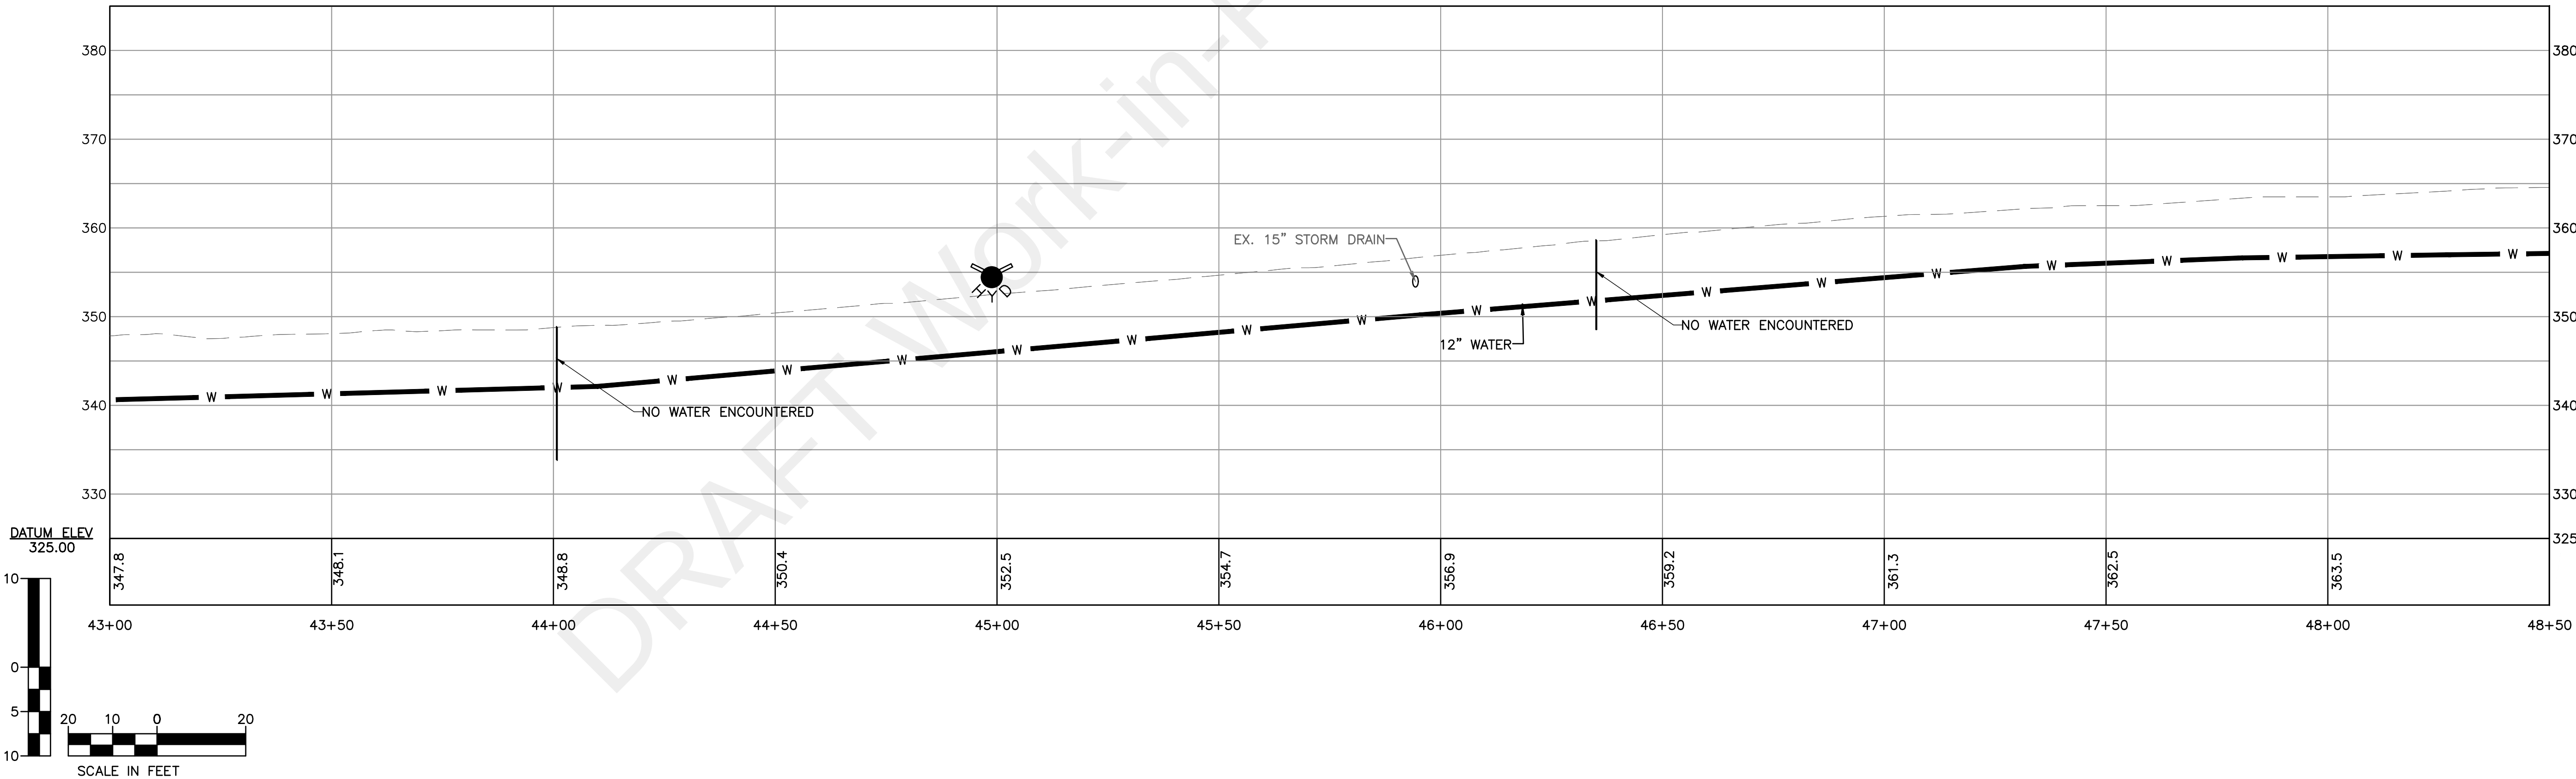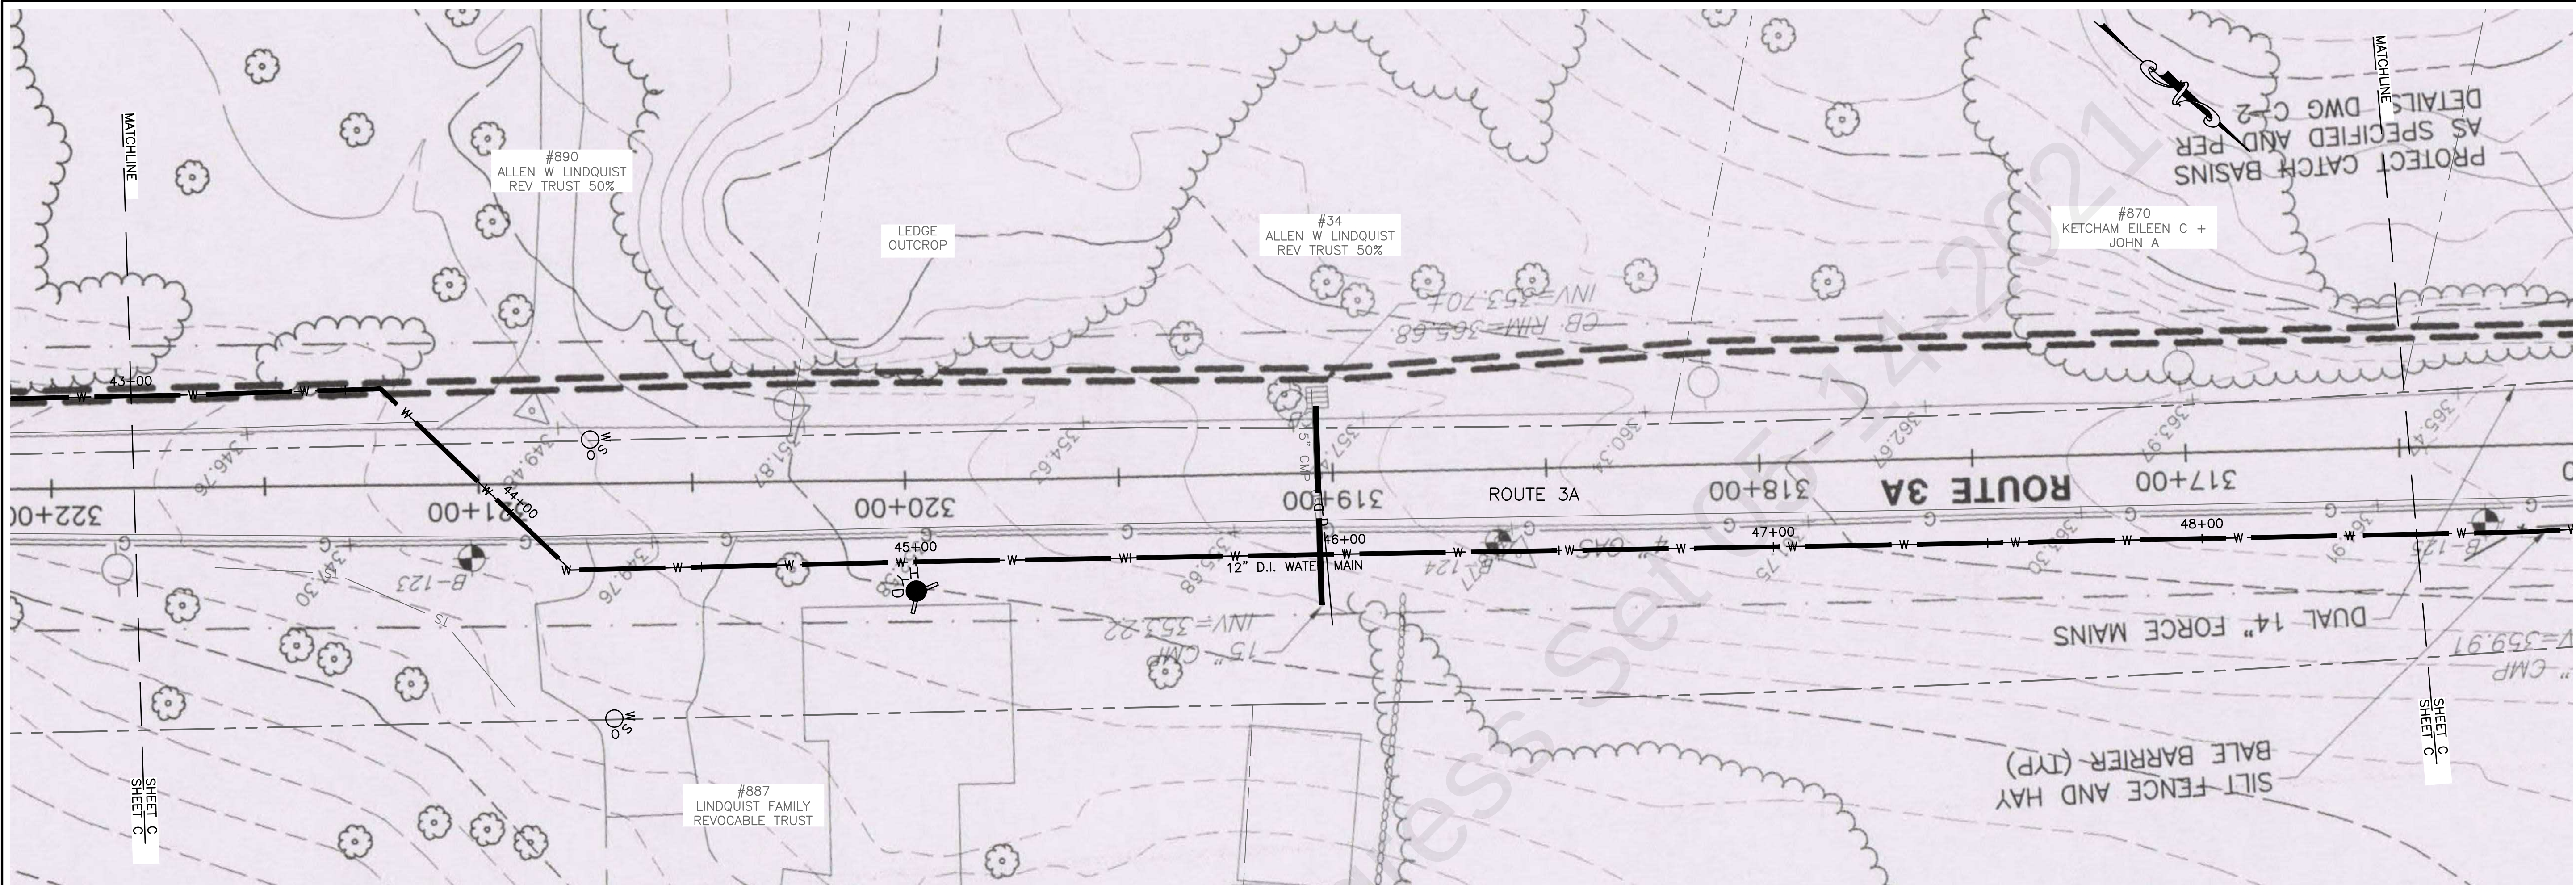

DuBois & King inc.

ENGINEERING • PLANNING •
MANAGEMENT • DEVELOPMENT

28 NORTH MAIN ST.
RANDOLPH, VT 05060
TEL: (802) 728-3376
FAX: (802) 783-7101
www.dubois-king.com
SO. BURLINGTON, VT
SPRINGFIELD, VT
BRANDON, VT
BEDFORD, NH LACONIA, NH
© Copyright 2021 DuBois & King Inc.

PROFESSIONAL SEAL

NOT FOR
CONSTRUCTION
30% DESIGN
DRAWINGS

NO.	DATE	DESCRIPTION	BY	CK'D

TOWN OF BOW
10 GRANDVIEW ROAD
BOW
NEW HAMPSHIRE
03304

TOWN OF BOW NH.
WATER SYSTEM
EXPANSION

TO THE BOW
JUNCTION/BOW
MILLS AREA

SHEET TITLE

PLAN & PROFILE

DRAWN BY TMV	DATE MAR 2021
CHECKED BY NJS	D&K PROJECT # 226837
PROJ. ENG. JAL	D&K ARCHIVE #

SHEET NUMBER

C-9

SHEET 21 OF 47

I:\2\226837 Bow Junction Bow Mills Preliminary Design Water System Expansion\Drawings\Civil\DWG\PLAN & PROFILE.dwg 5/13/2021 6:04 PM

[illegible]

TOWN OF BOW NH.



WATER SYSTEM
EXPANSION


TO THE BOW
JUNCTION/BOW
MILLS AREA

SHEET TITLE
PLAN & PROFILE

DRAWN BY TMV	DATE MAR 2021
CHECKED BY NJS	D&K PROJECT # 226837
PROJ. ENG. JAL	D&K ARCHIVE #

SHEET NUMBER
C-11
SHEET 19 OF 47

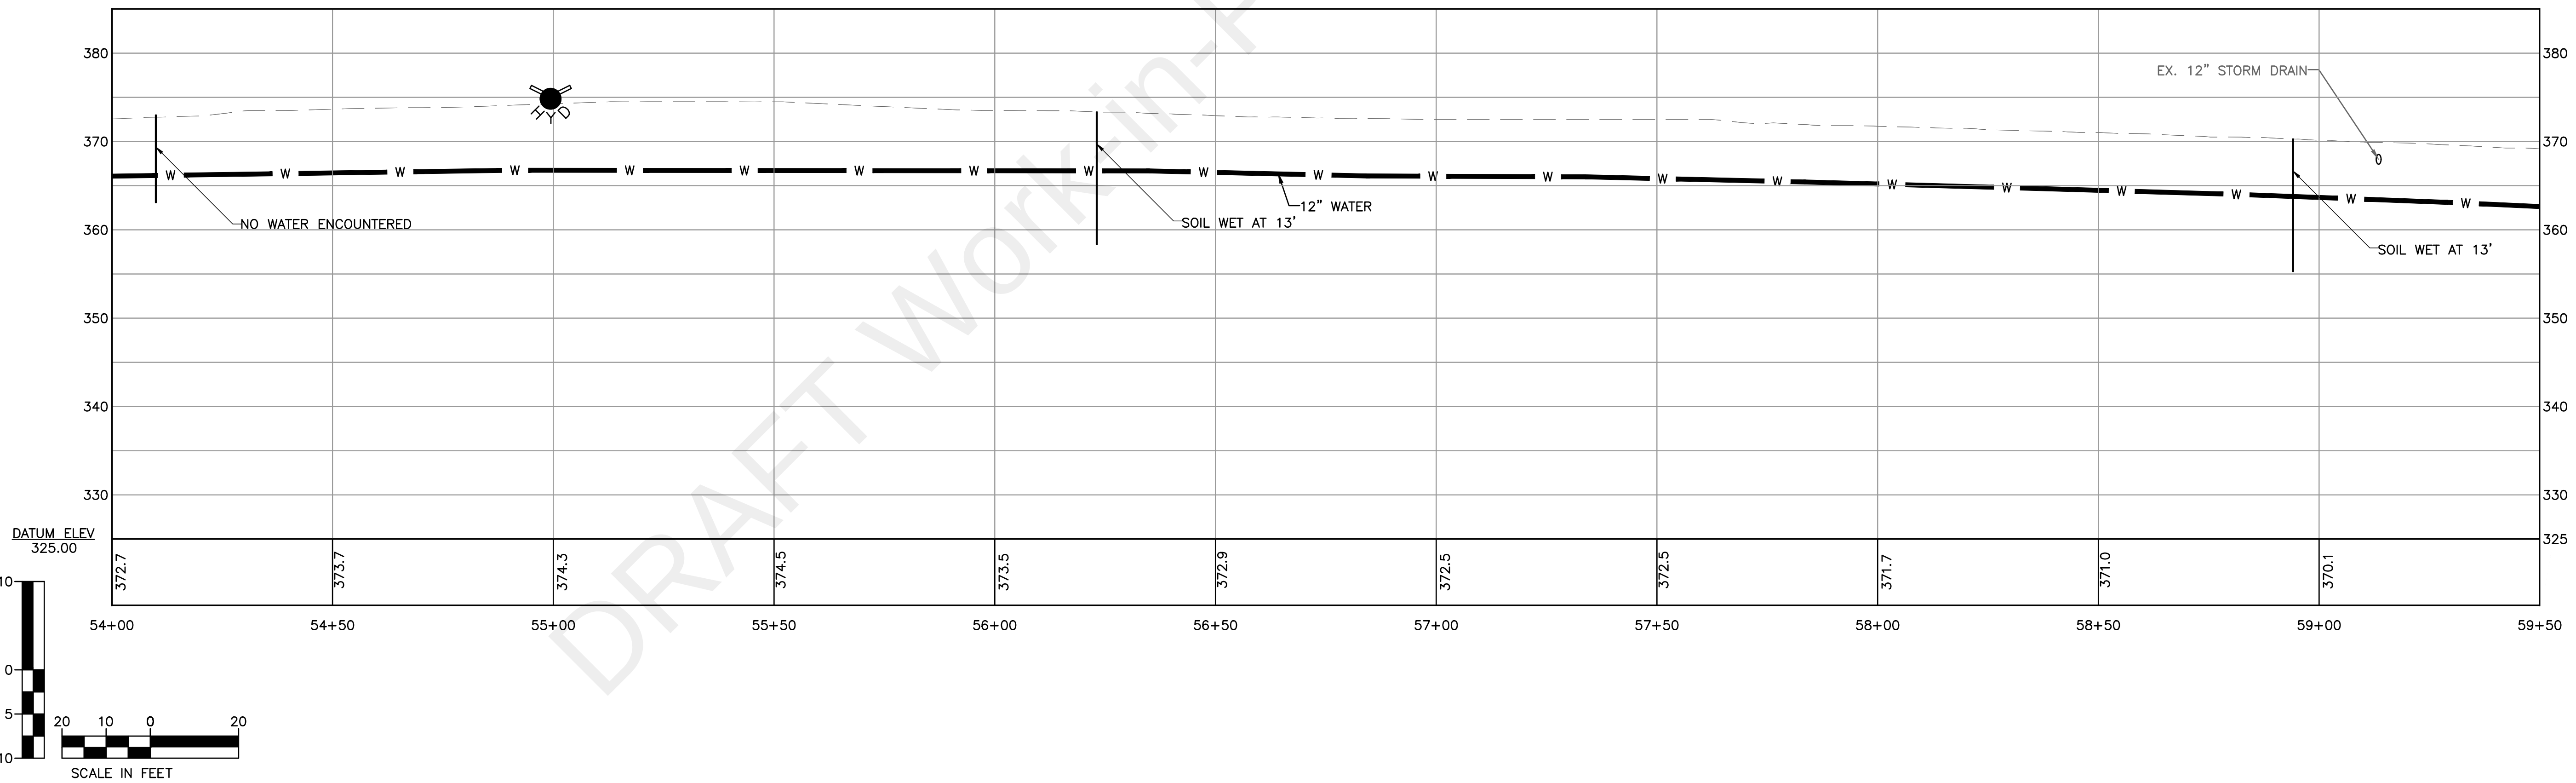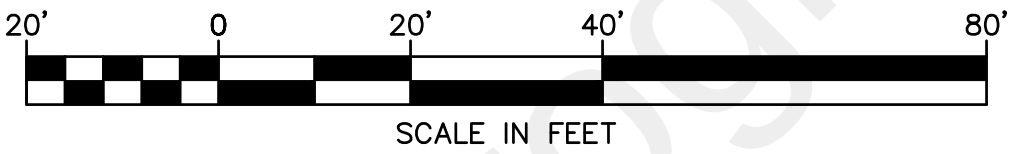

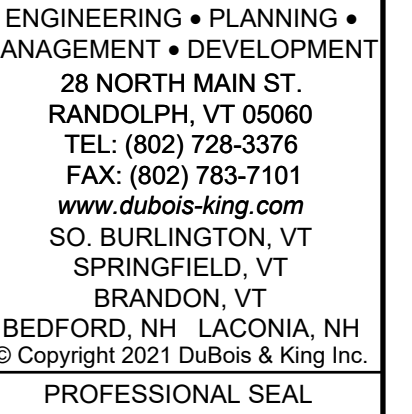

**NOT FOR
CONSTRUCTION
30% DESIGN
DRAWINGS**

[illegible]

TOWN OF BOW
0 GRANDVIEW ROAD
BOW
NEW HAMPSHIRE
03304

TOWN OF BOW NH.

WATER SYSTEM
EXPANSION

TO THE BOW
JUNCTION/BOW
MILLS AREA



SHEET TITLE
PLAN & PROFILE

DRAWN BY TMV	DATE MAR 2021
CHECKED BY NJS	D&K PROJECT # 226837
PROJ. ENG. JAL	D&K ARCHIVE #

SHEET NUMBER

C-12

SHEET 18 OF 47

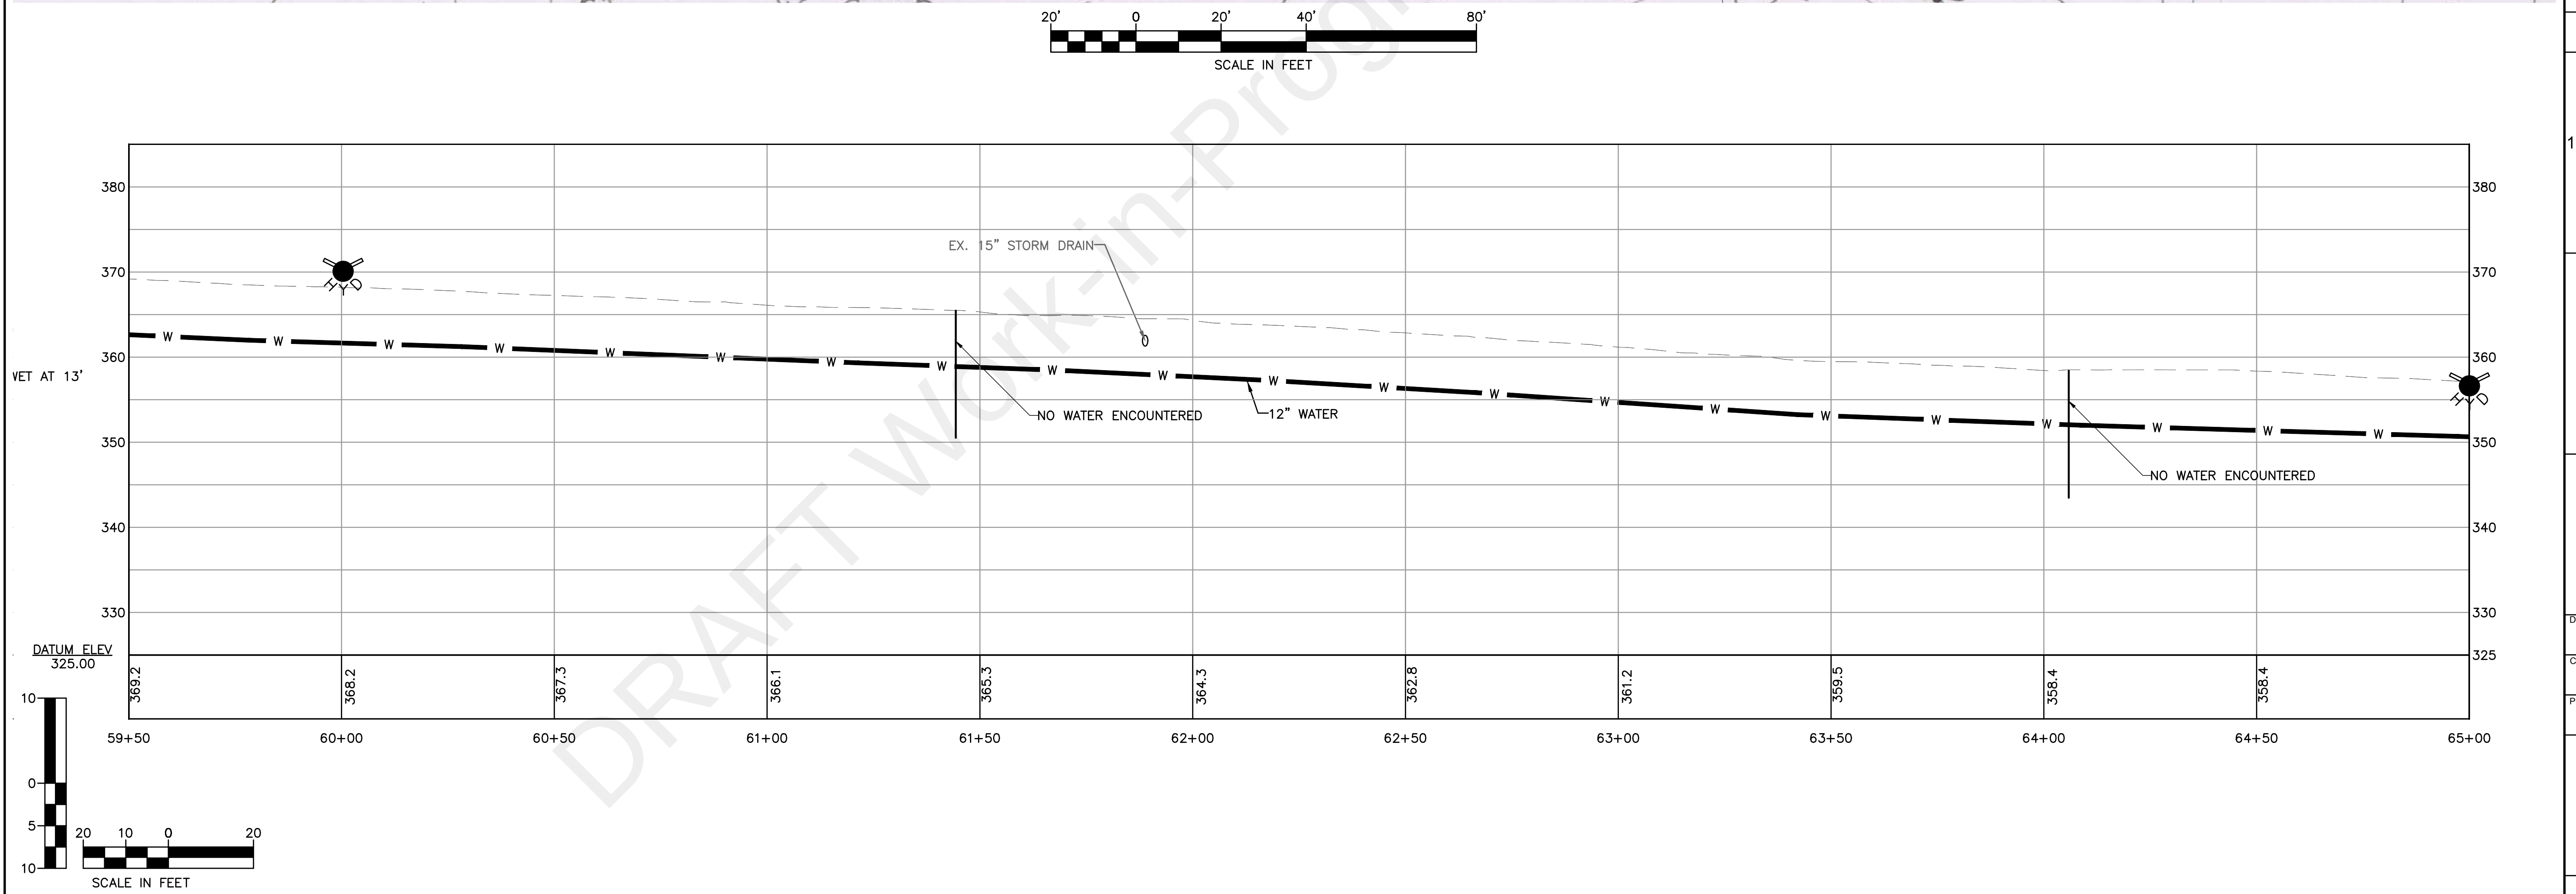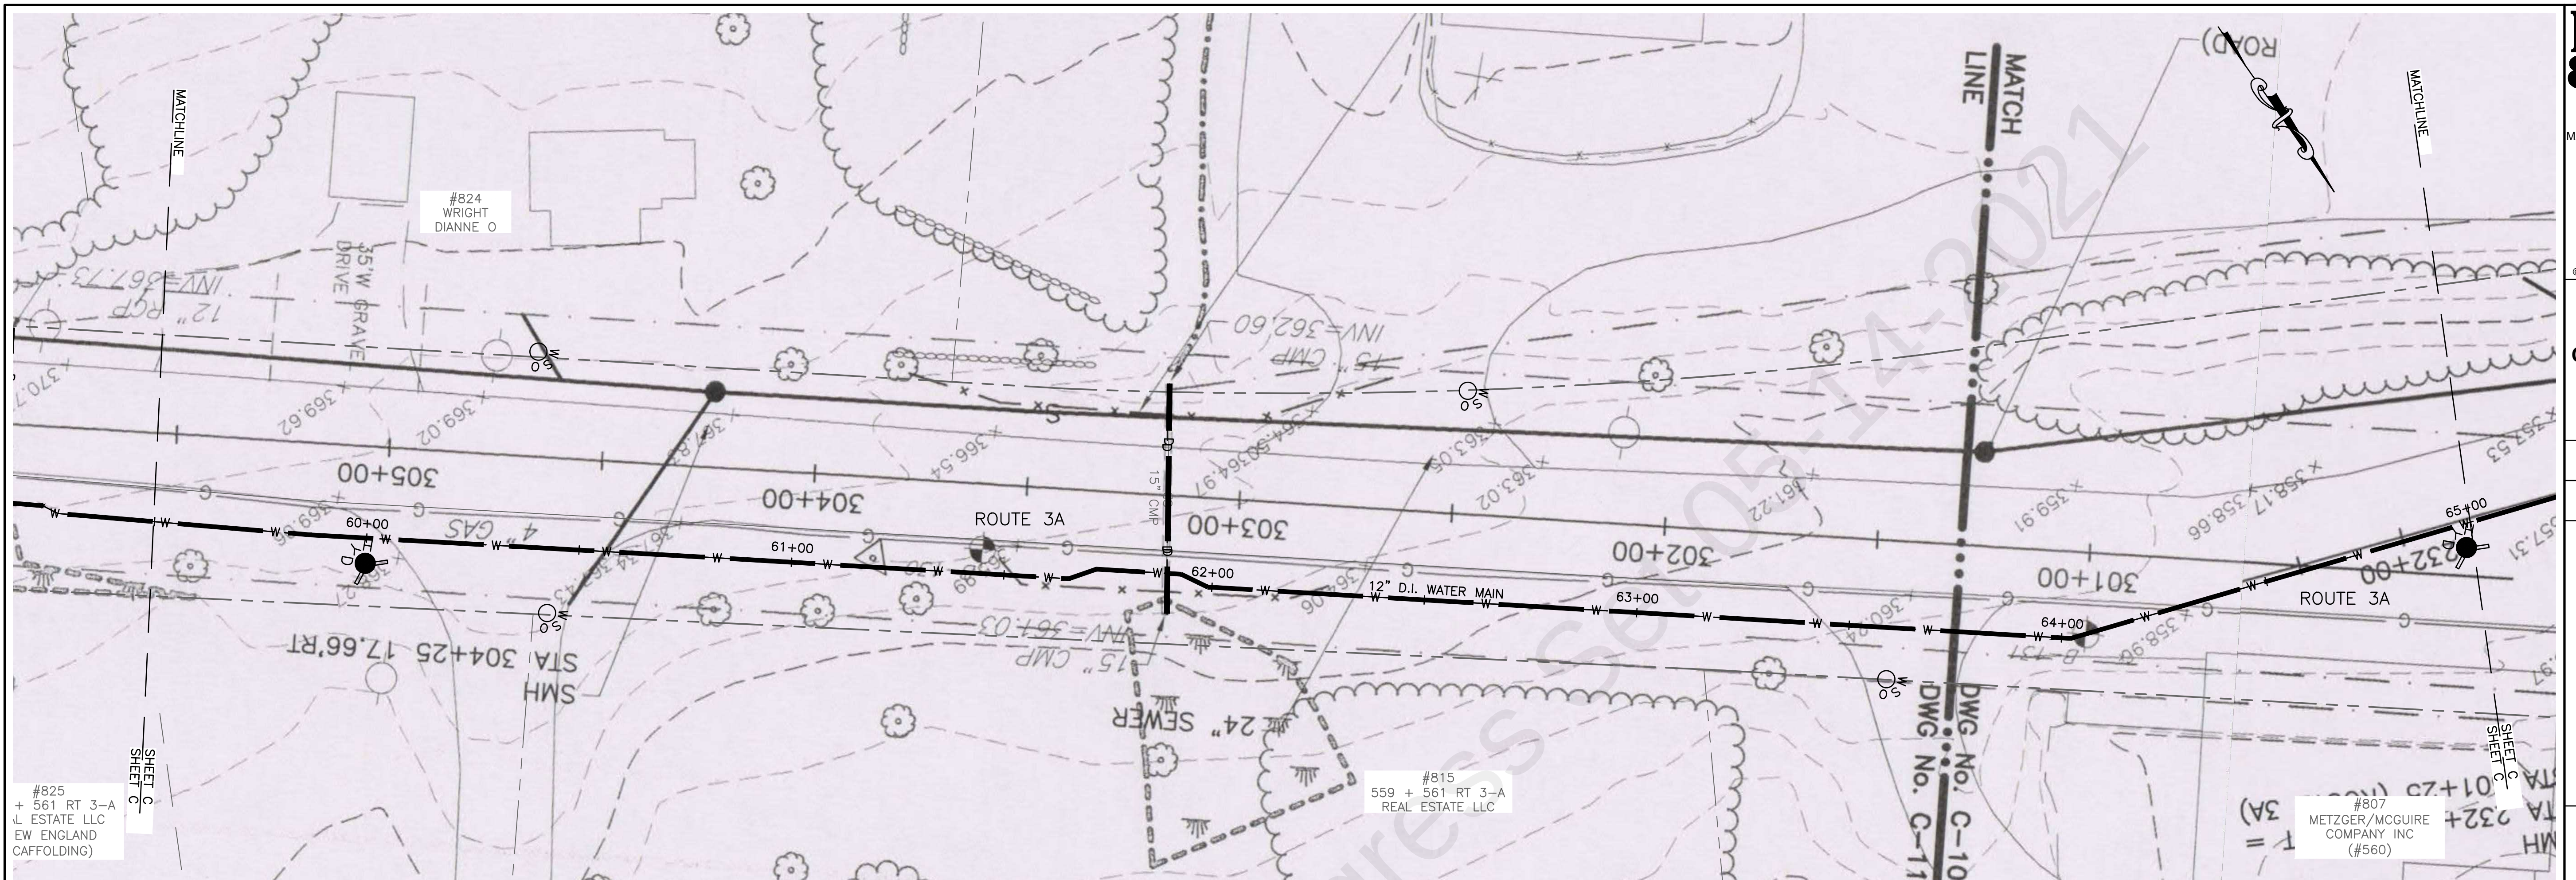

I:\2\226837 Bow Junction Bow Mills Preliminary Design Water System Expansion\Drawings\Civil\DWG\PLAN & PROFILE.dwg 5/13/2021 6:05 PM

[illegible]



TOWN OF BOW NH.
WATER SYSTEM
EXPANSION
TO THE BOW
JUNCTION/BOW
MILLS AREA


DRAWN BY TMV	DATE MAR 2021
CHECKED BY NJS	D&K PROJECT # 226837
PROJ. ENG. JAL	D&K ARCHIVE #

SHEET NUMBER


C-13

SHEET 17 OF 47

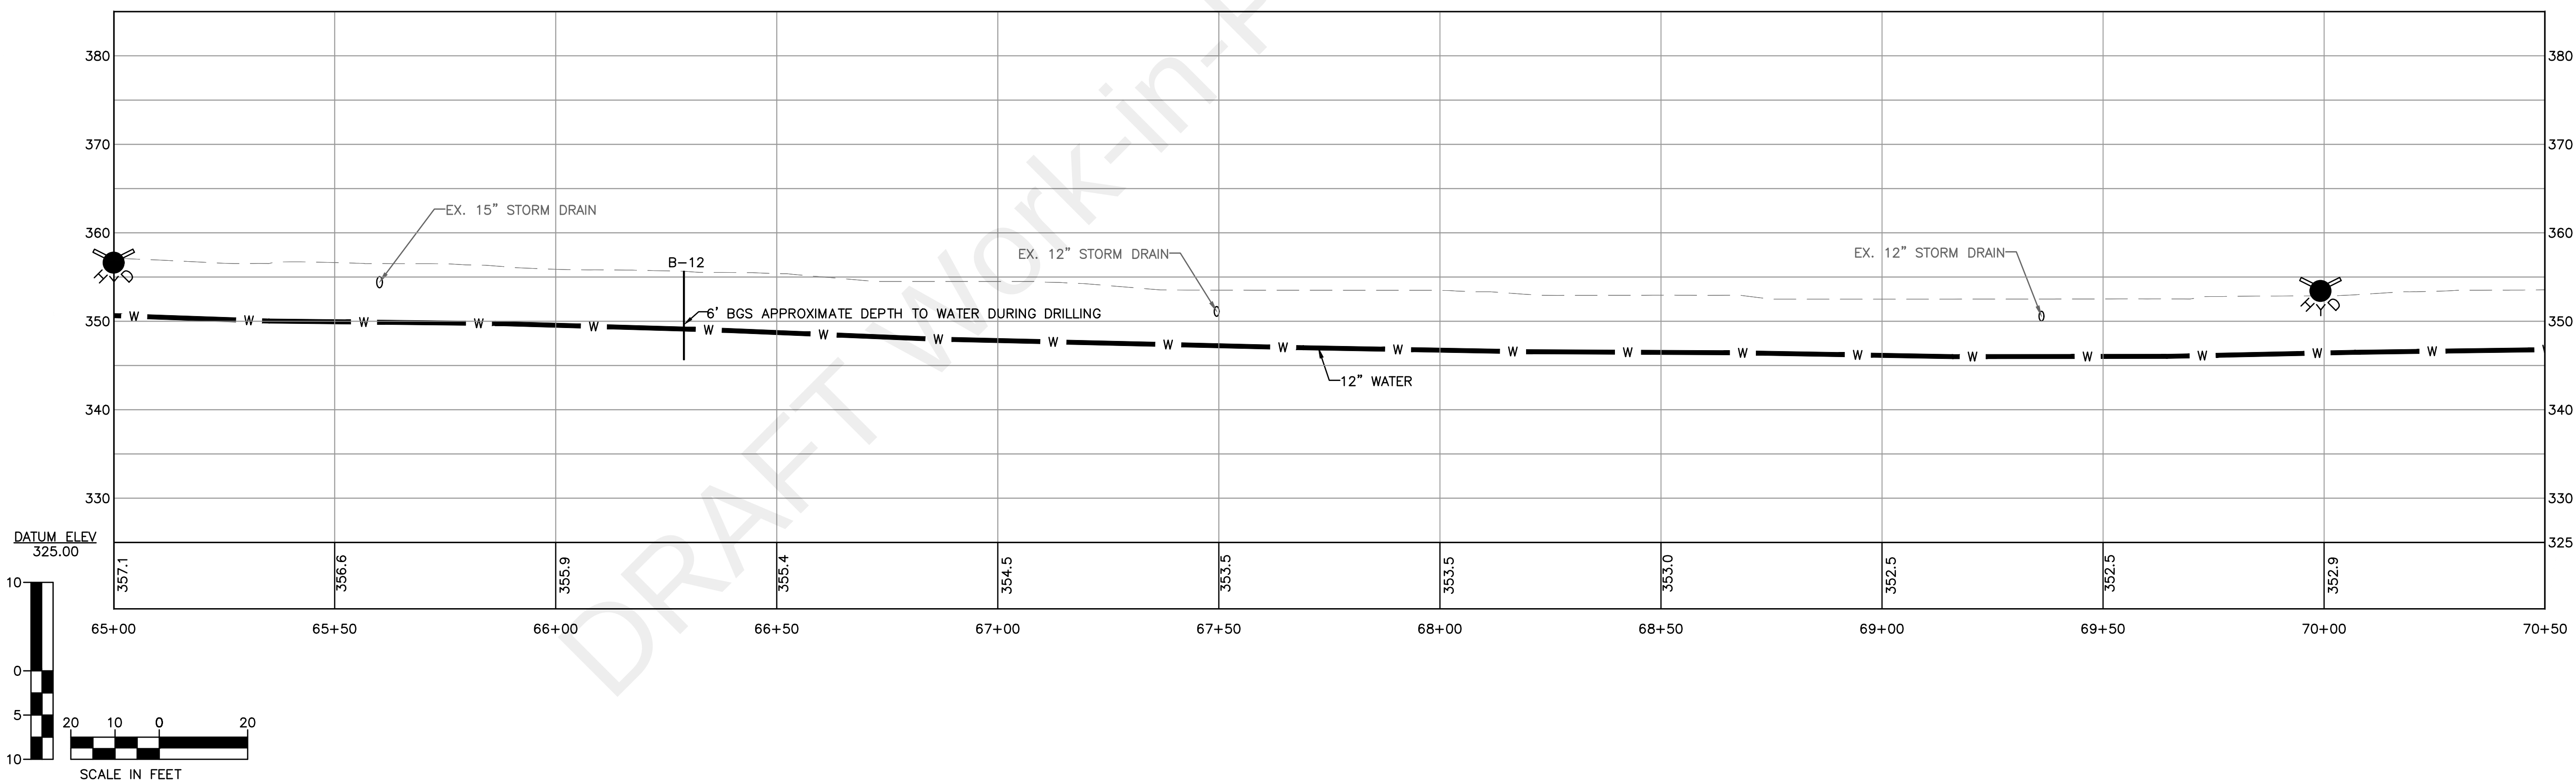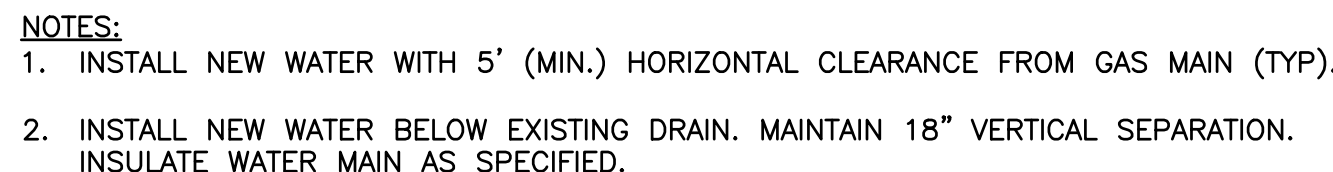

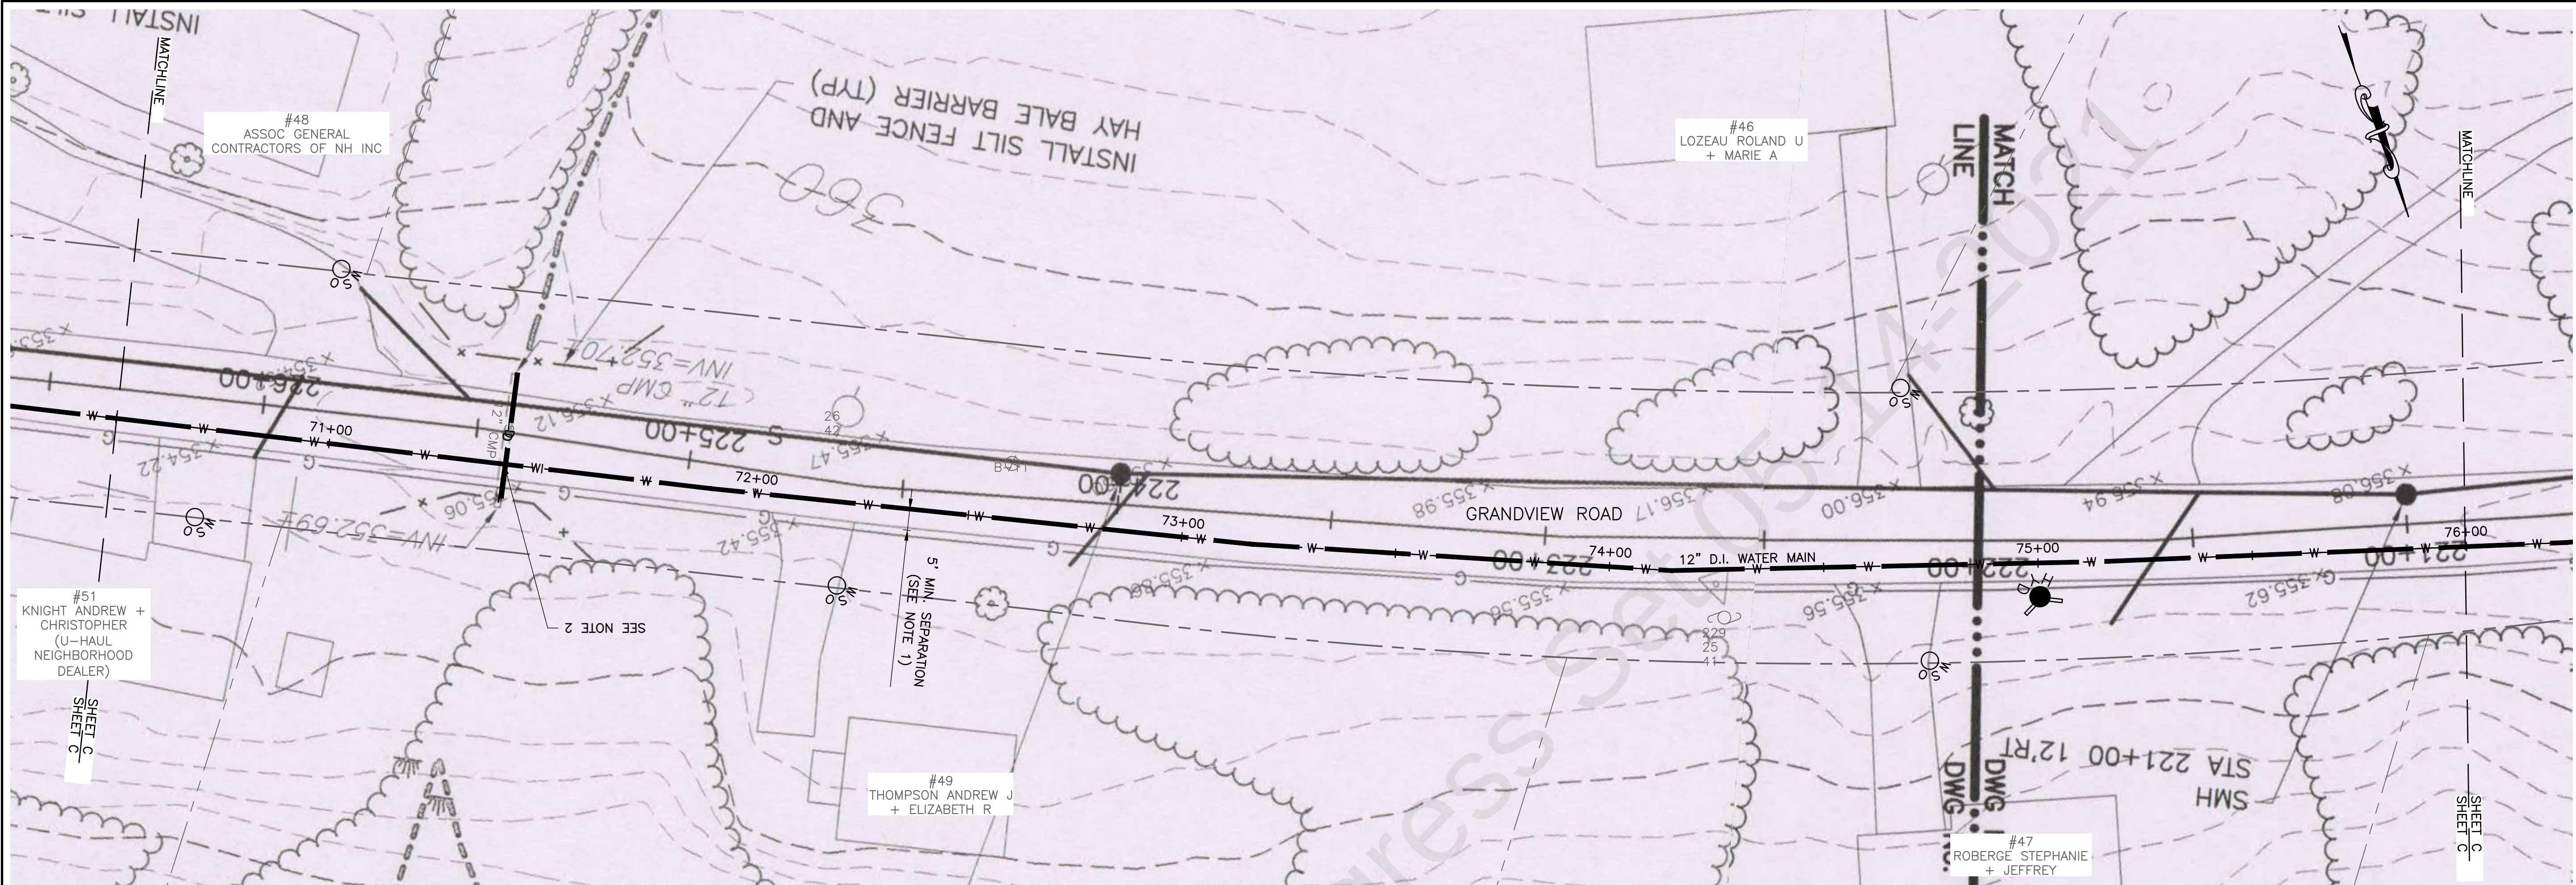

- NOTES:
1. INSTALL NEW WATER WITH 5' (MIN.) HORIZONTAL CLEARANCE FROM GAS MAIN (TYP).
 2. INSTALL NEW WATER BELOW EXISTING DRAIN. MAINTAIN 18" VERTICAL SEPARATION. INSULATE WATER MAIN AS SPECIFIED.

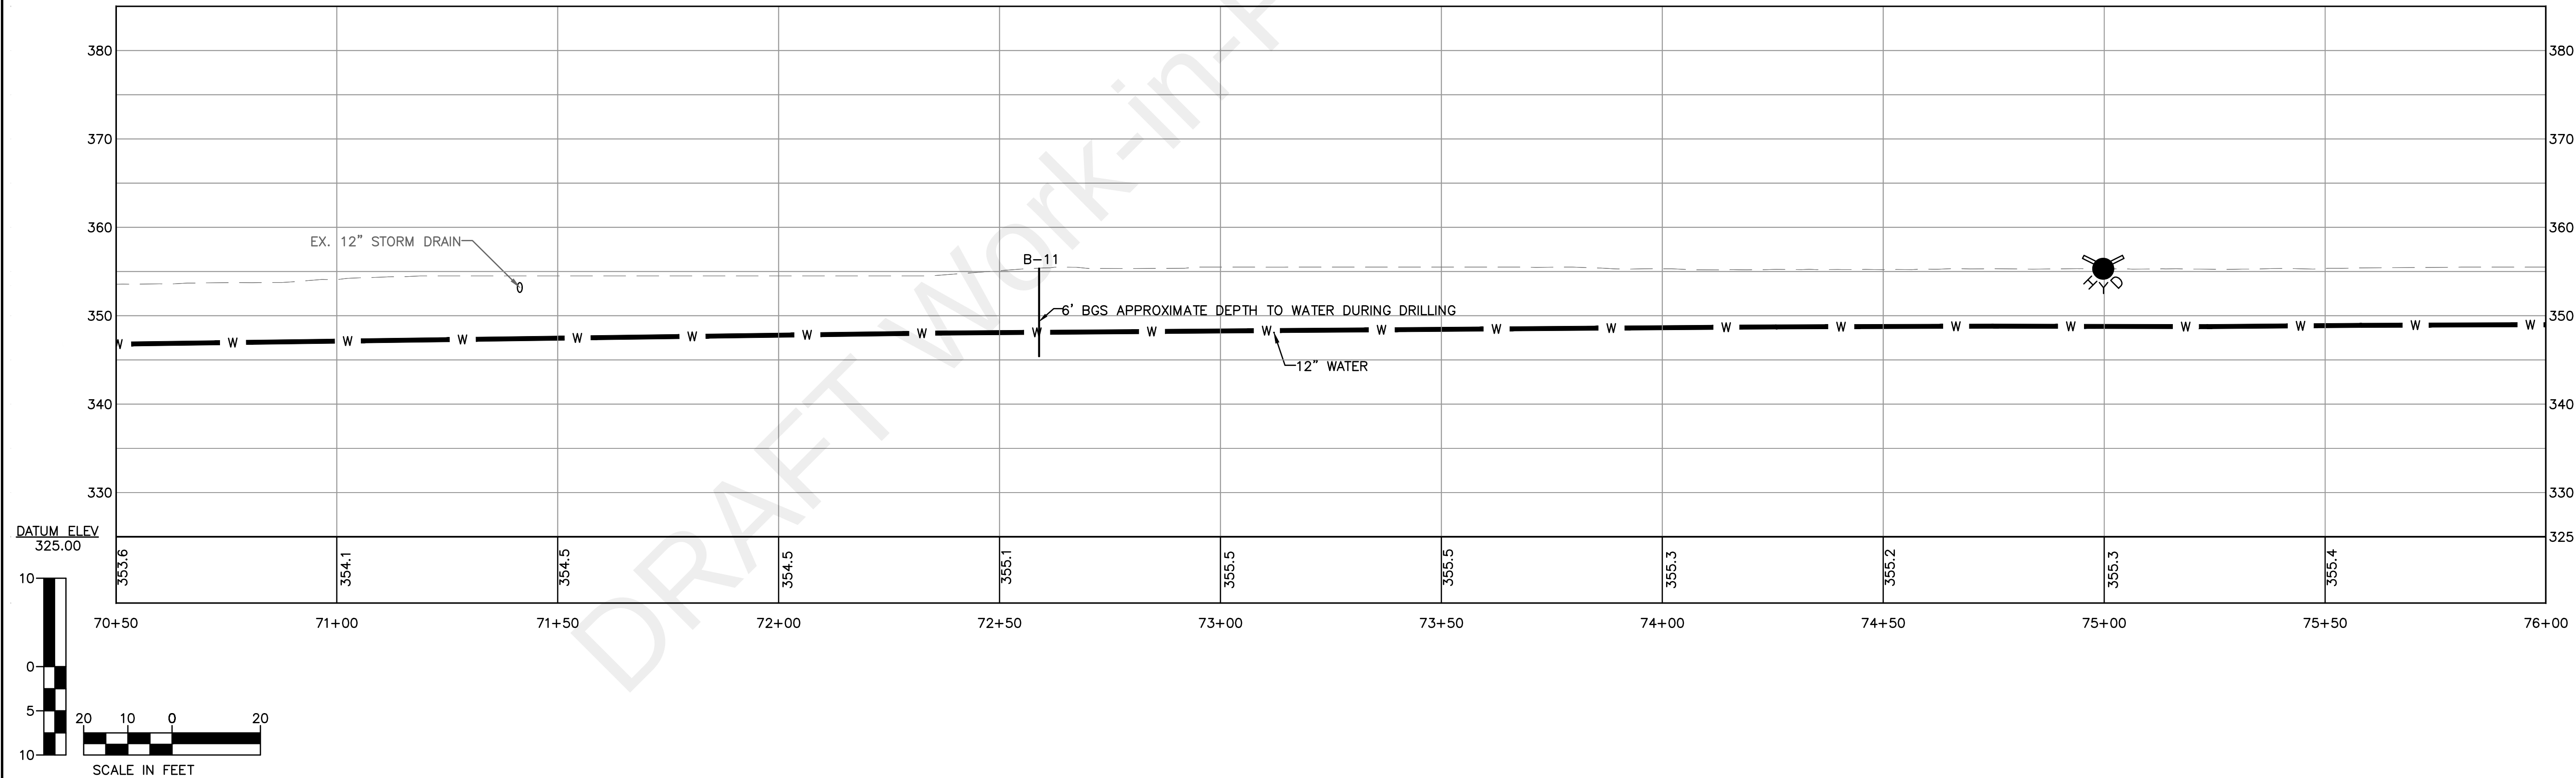

DuBois & King inc.

ENGINEERING • PLANNING •
MANAGEMENT • DEVELOPMENT
28 NORTH MAIN ST.
RANDOLPH, VT 05060
TEL: (802) 728-3376
FAX: (802) 783-7101
www.dubois-king.com
SO. BURLINGTON, VT
SPRINGFIELD, VT
BRANDON, VT
BEDFORD, NH LACONIA, NH
© Copyright 2021 DuBois & King Inc.

PROFESSIONAL SEAL

NOT FOR
CONSTRUCTION
30% DESIGN
DRAWINGS

NO.	DATE	DESCRIPTION	BY	CK'D

TOWN OF BOW
10 GRANDVIEW ROAD
BOW
NEW HAMPSHIRE
03304

TOWN OF BOW NH.
WATER SYSTEM
EXPANSION

TO THE BOW
JUNCTION/BOW
MILLS AREA

SHEET TITLE


PLAN & PROFILE

DRAWN BY TMV	DATE MAR 2021
CHECKED BY NJS	D&K PROJECT # 226837
PROJ. ENG. JAL	D&K ARCHIVE #



SHEET NUMBER

C-14

SHEET 16 OF 47

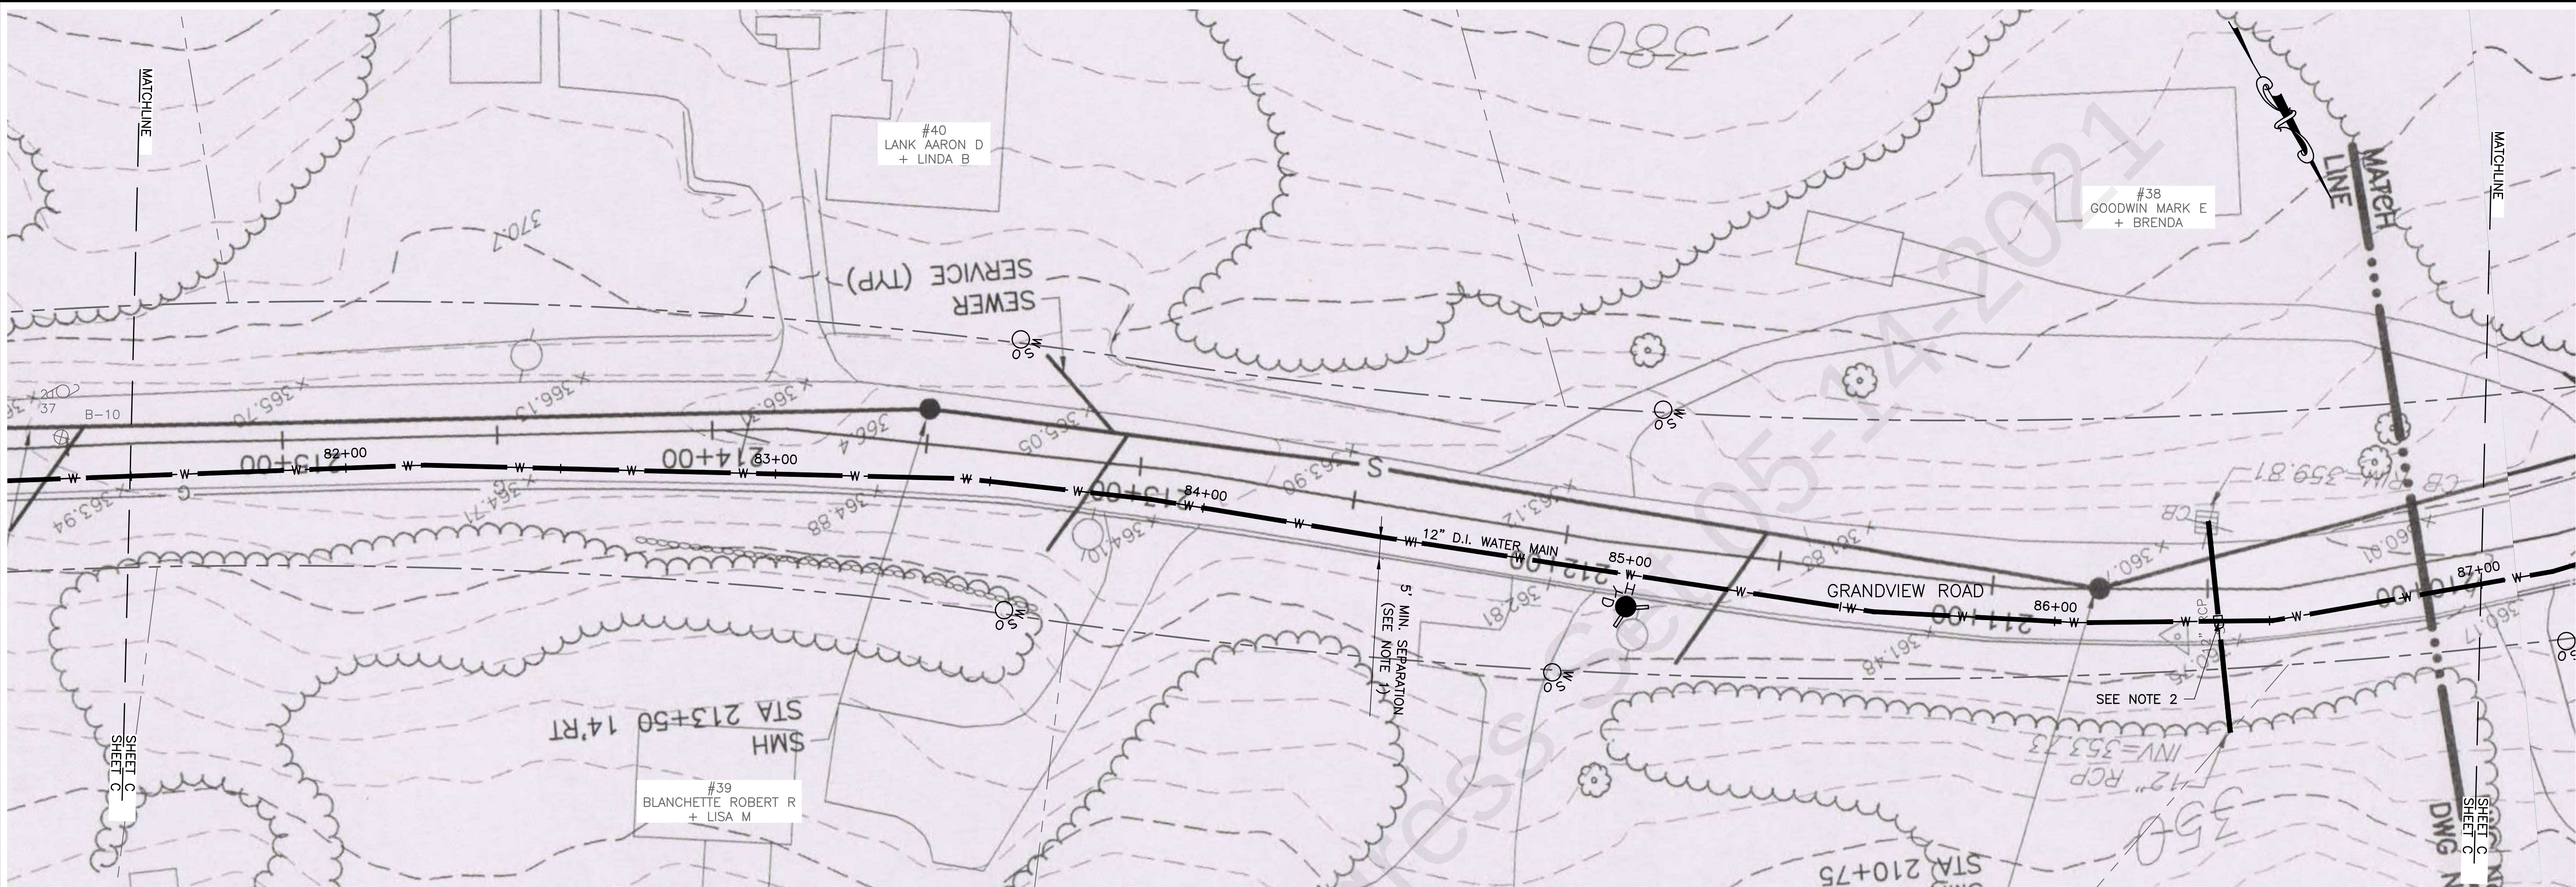

- NOTES:
1. INSTALL NEW WATER WITH 5' (MIN.) HORIZONTAL CLEARANCE FROM GAS MAIN (TYP).
 2. INSTALL NEW WATER BELOW EXISTING DRAIN. MAINTAIN 18" VERTICAL SEPARATION. INSULATE WATER MAIN AS SPECIFIED.

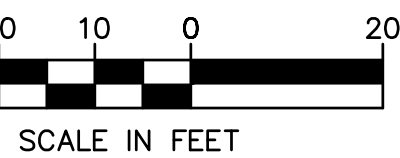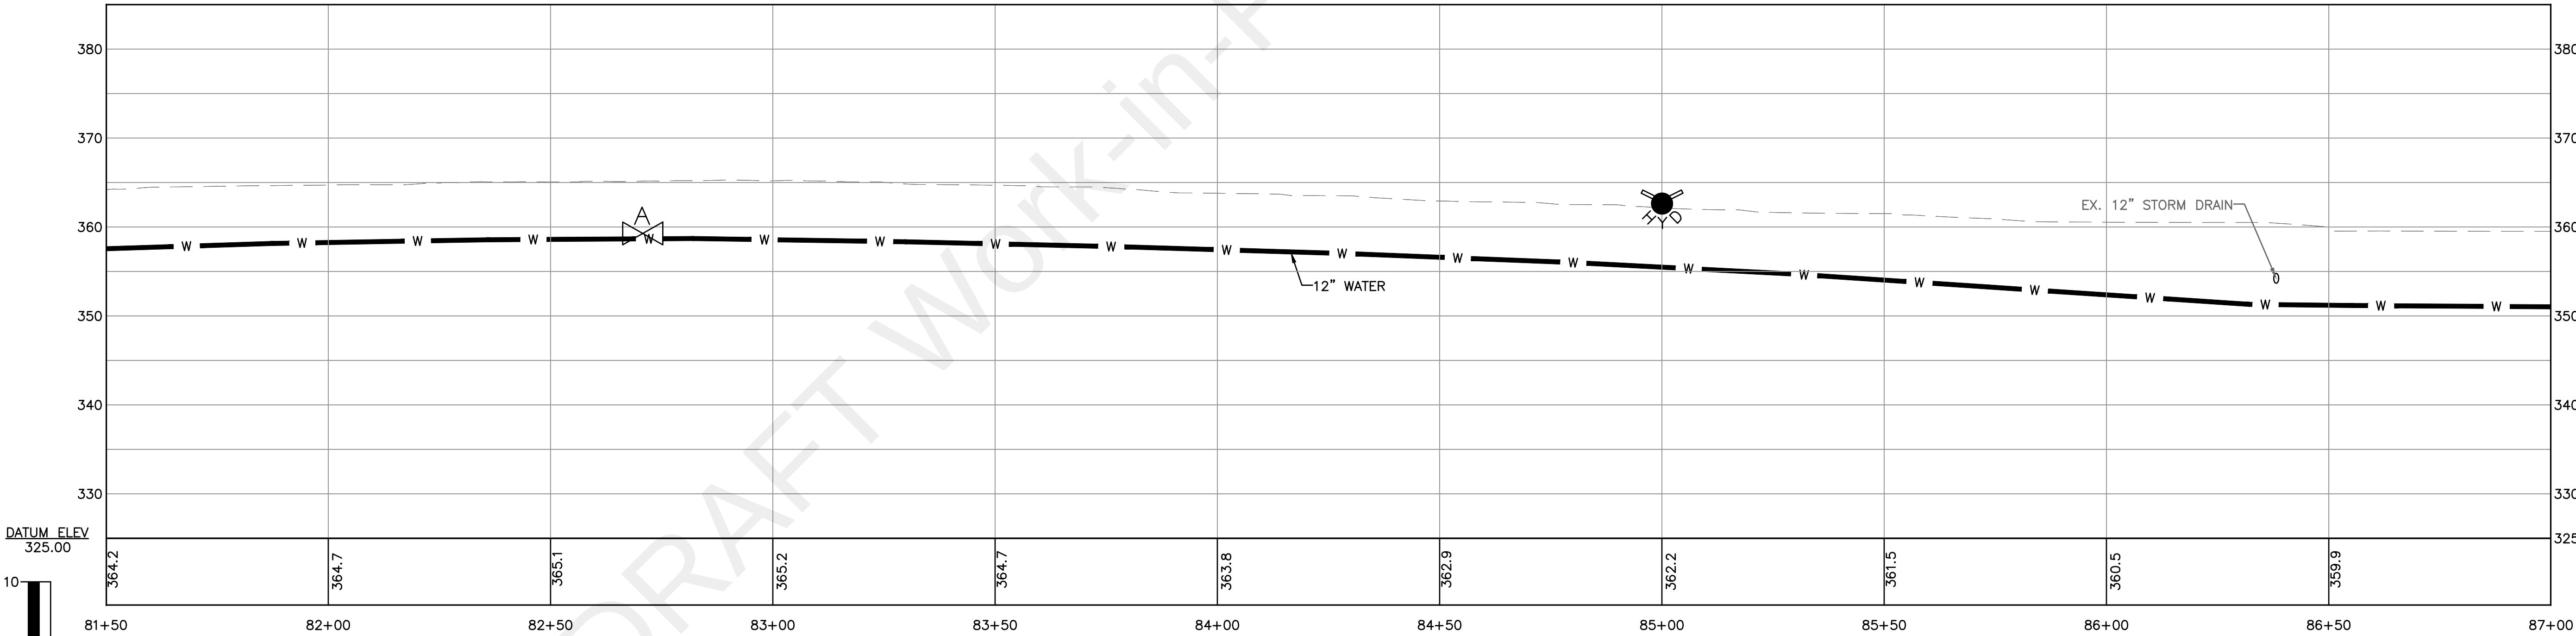

DuBois & King inc.

ENGINEERING • PLANNING •
MANAGEMENT • DEVELOPMENT

28 NORTH MAIN ST.
RANDOLPH, VT 05060
TEL: (802) 728-3376
FAX: (802) 783-7101
www.dubois-king.com

SO. BURLINGTON, VT
SPRINGFIELD, VT
BRANDON, VT
BEDFORD, NH LACONIA, NH

© Copyright 2021 DuBois & King Inc.

PROFESSIONAL SEAL

**NOT FOR
CONSTRUCTION
30% DESIGN
DRAWINGS**

NO.	DATE	DESCRIPTION	BY	CK'D

TOWN OF BOW

10 GRANDVIEW ROAD
BOW
NEW HAMPSHIRE
03304

TOWN OF BOW NH.

WATER SYSTEM
EXPANSION

TO THE BOW
JUNCTION/BOW
MILLS AREA

SHEET TITLE

PLAN & PROFILE

DRAWN BY TMV	DATE MAR 2021
CHECKED BY NJS	D&K PROJECT # 226837
PROJ. ENG. JAL	D&K ARCHIVE #

SHEET NUMBER

C-16



SHEET 14 OF 47


[illegible]

TOWN OF BOW NH.
WATER SYSTEM
EXPANSION
TO THE BOW
JUNCTION/BOW
MILLS AREA



DRAWN BY TMV	DATE MAR 2021
CHECKED BY NJS	D&K PROJECT # 226837
PROJ. ENG. JAL	D&K ARCHIVE #

SHEET NUMBER
C-17

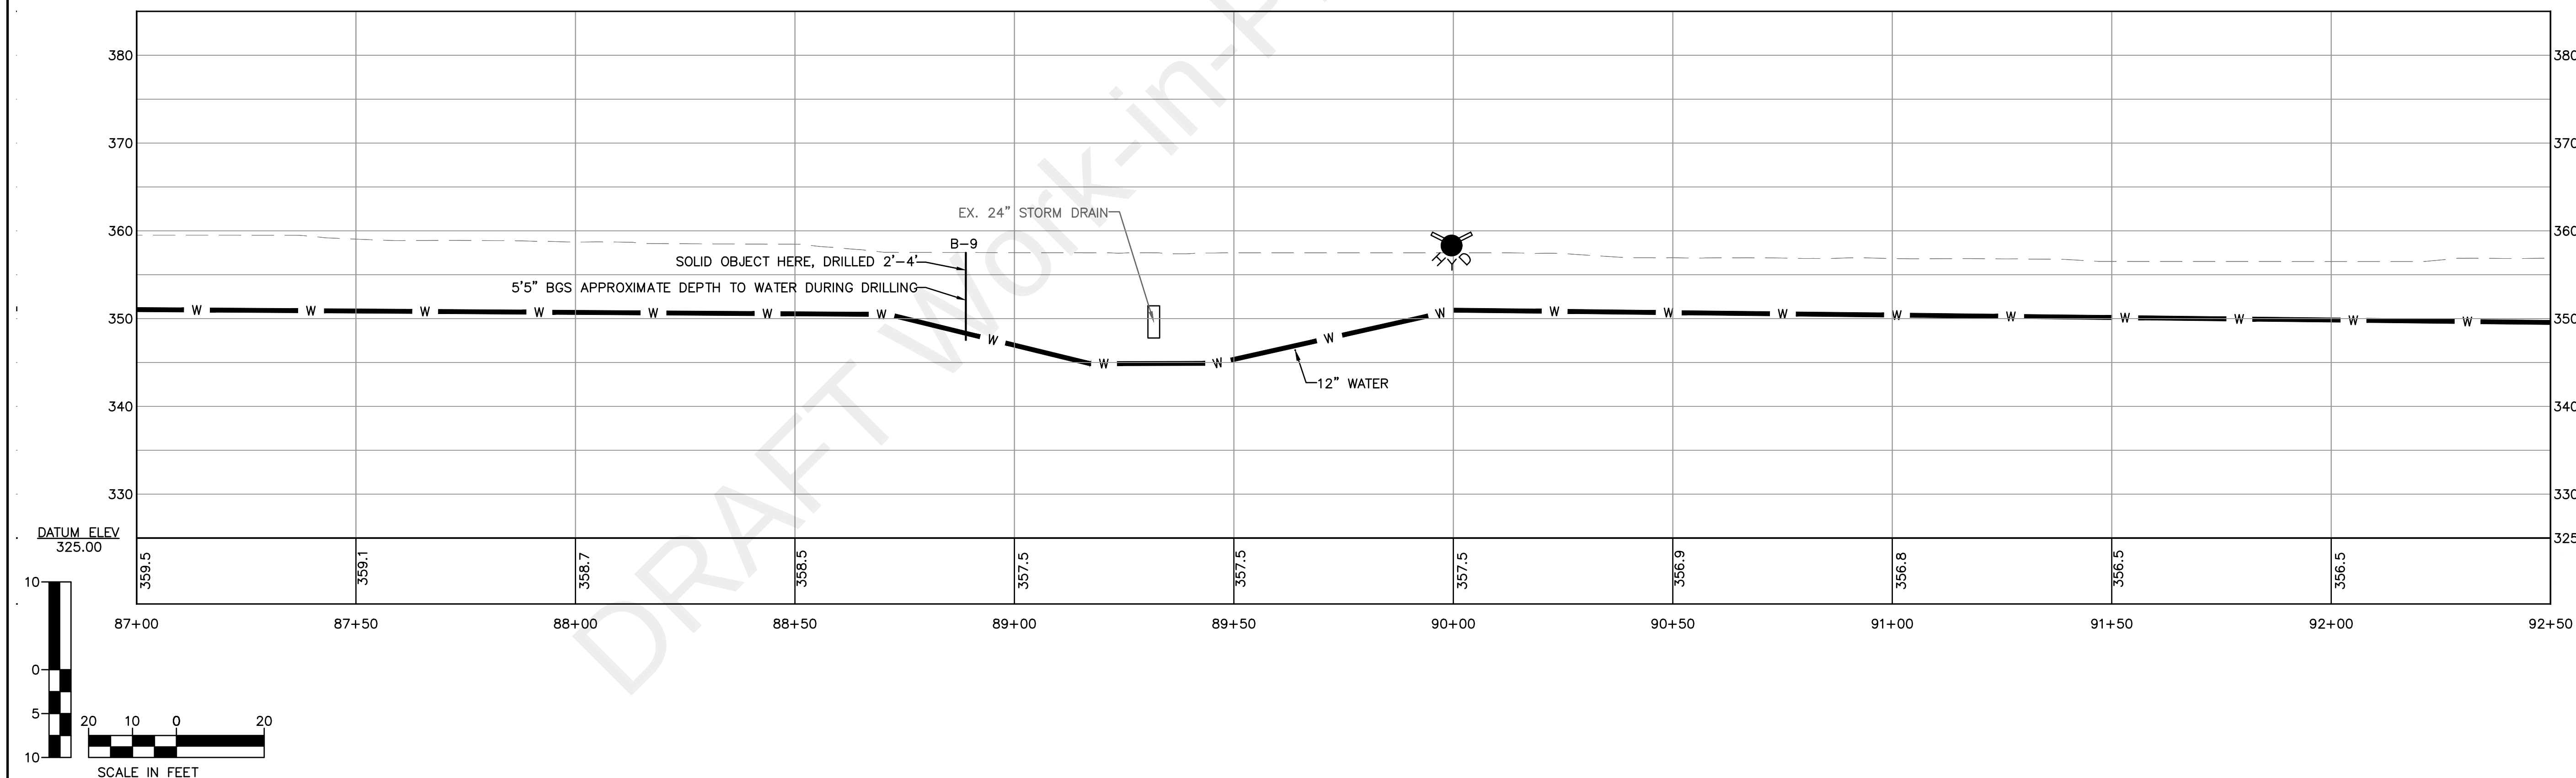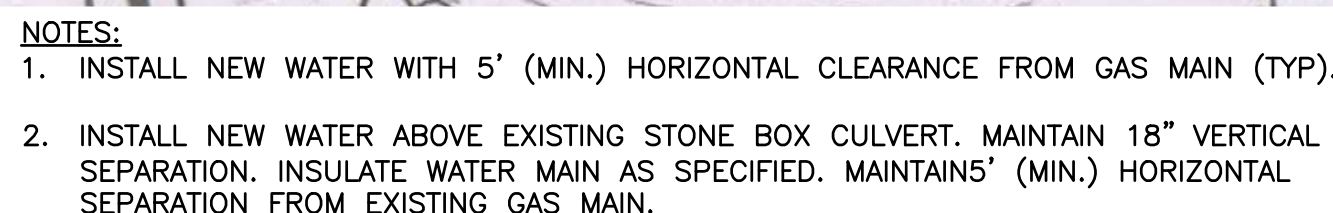

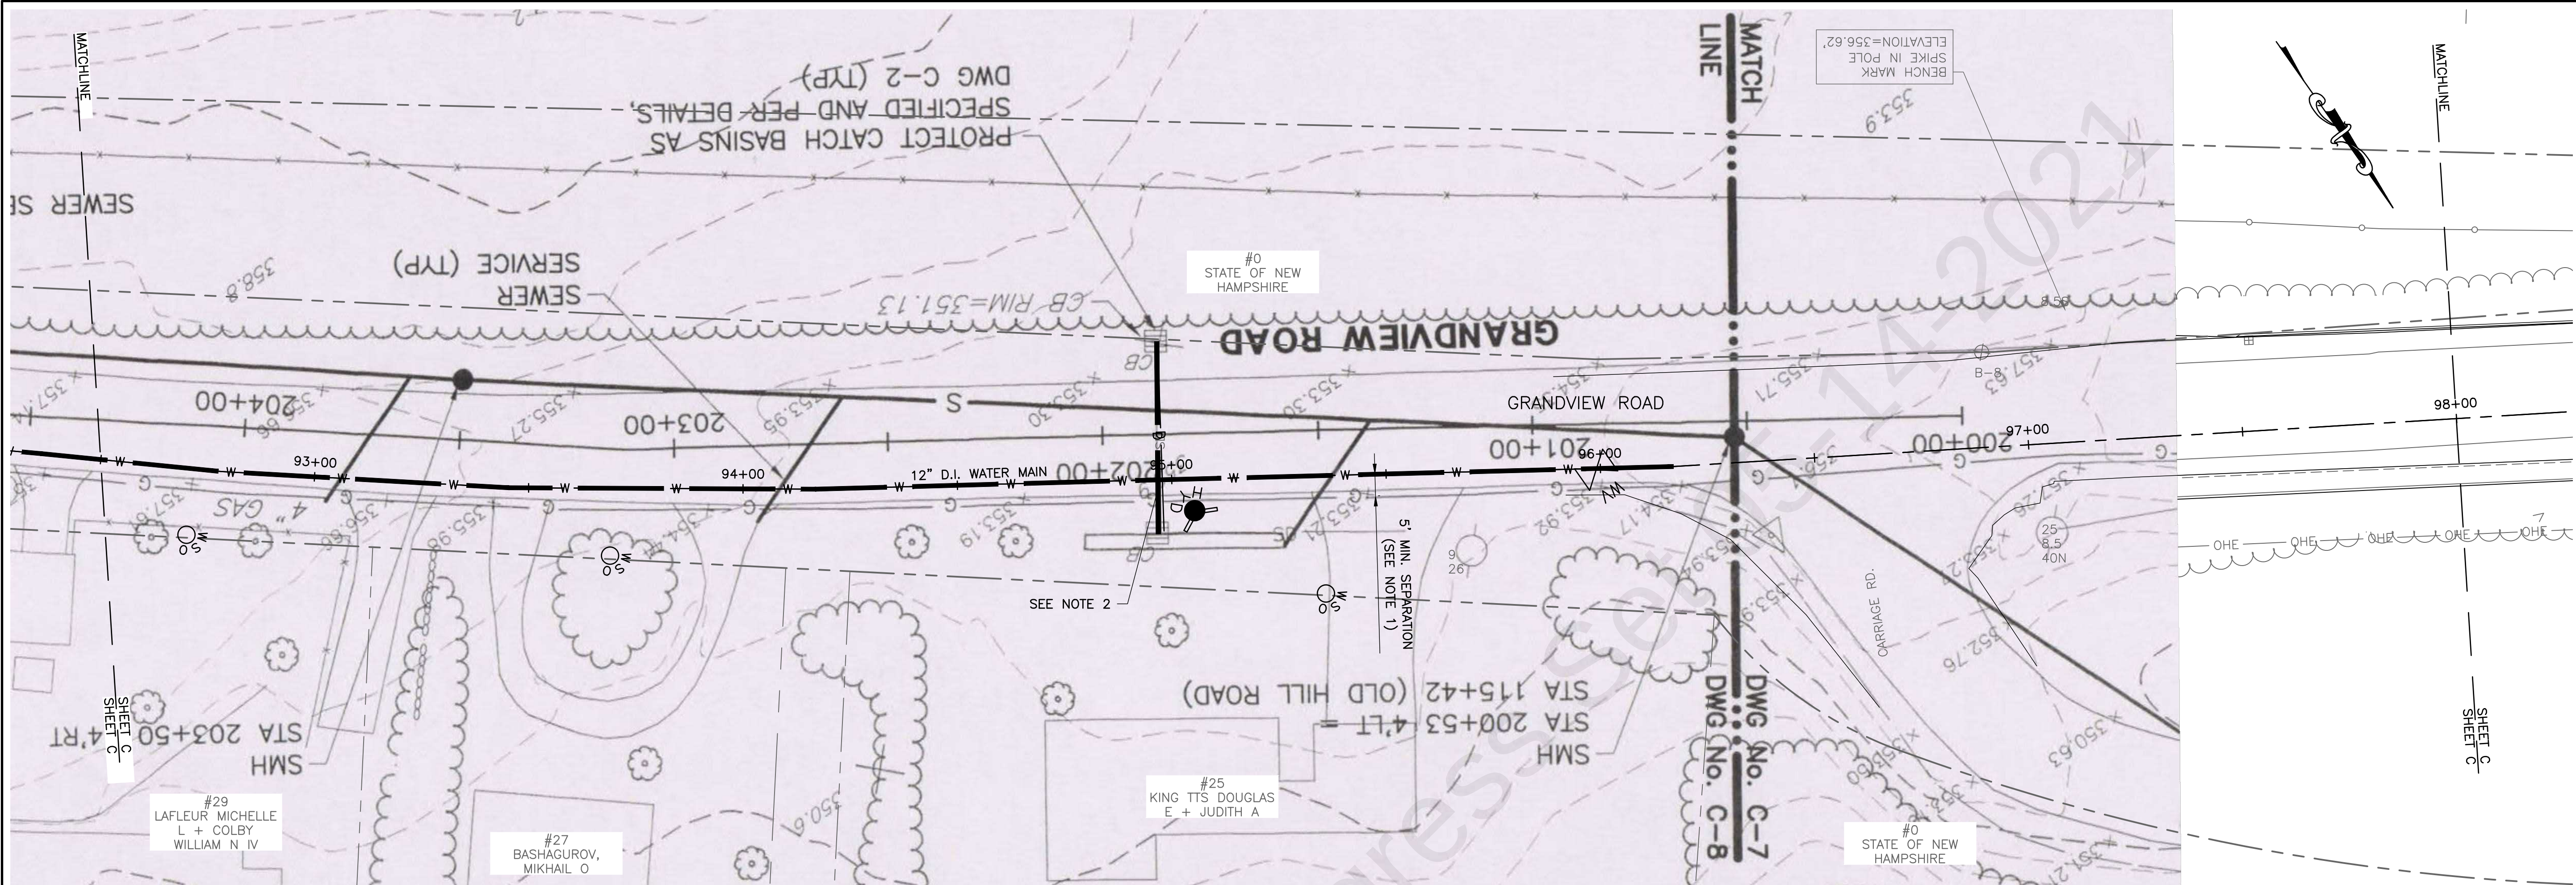

- NOTES:
1. INSTALL NEW WATER WITH 5' (MIN.) HORIZONTAL CLEARANCE FROM GAS MAIN (TYP).
 2. INSTALL NEW WATER BELOW EXISTING DRAIN. MAINTAIN 18" VERTICAL SEPARATION. INSULATE WATER MAIN AS SPECIFIED.

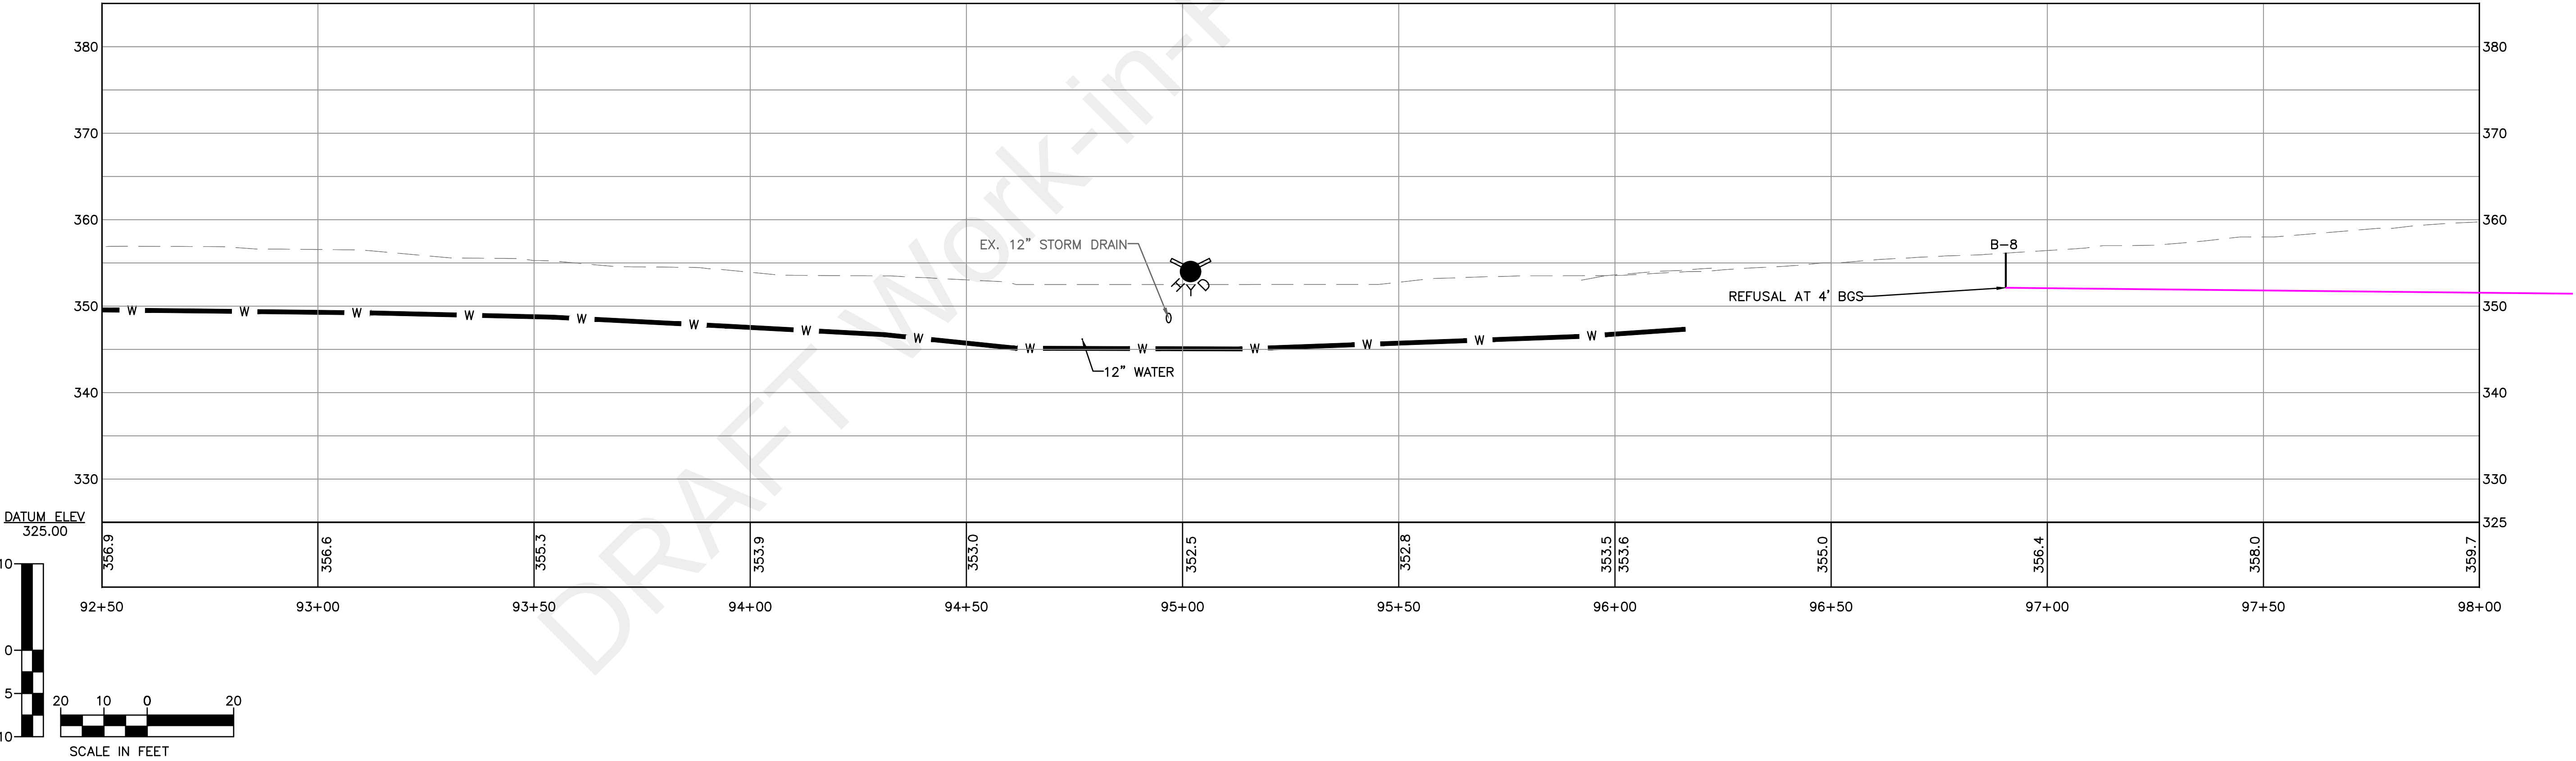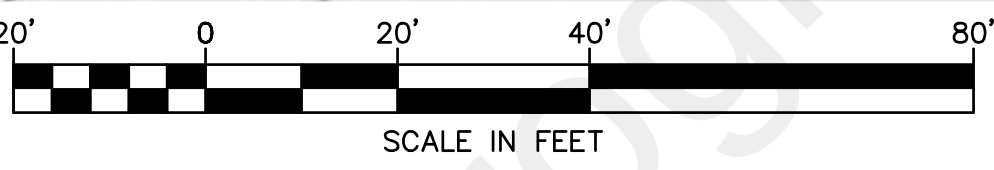

DuBois & King inc.

ENGINEERING • PLANNING •
MANAGEMENT • DEVELOPMENT
28 NORTH MAIN ST.
RANDOLPH, VT 05060
TEL: (802) 728-3376
FAX: (802) 783-7101
www.dubois-king.com
SO. BURLINGTON, VT
SPRINGFIELD, VT
BRANDON, VT
BEDFORD, NH LACONIA, NH
© Copyright 2021 DuBois & King Inc.

PROFESSIONAL SEAL

NOT FOR
CONSTRUCTION
30% DESIGN
DRAWINGS

NO.	DATE	DESCRIPTION	BY	CK'D

TOWN OF BOW
10 GRANDVIEW ROAD
BOW
NEW HAMPSHIRE
03304

TOWN OF BOW NH.
WATER SYSTEM
EXPANSION

TO THE BOW
JUNCTION/BOW
MILLS AREA

SHEET TITLE


PLAN & PROFILE

DRAWN BY	DATE
TMV	MAR 2021
CHECKED BY	D&K PROJECT #
NJS	226837
PROJ. ENG.	D&K ARCHIVE #
JAL	

SHEET NUMBER

C-18

SHEET 12 OF 47

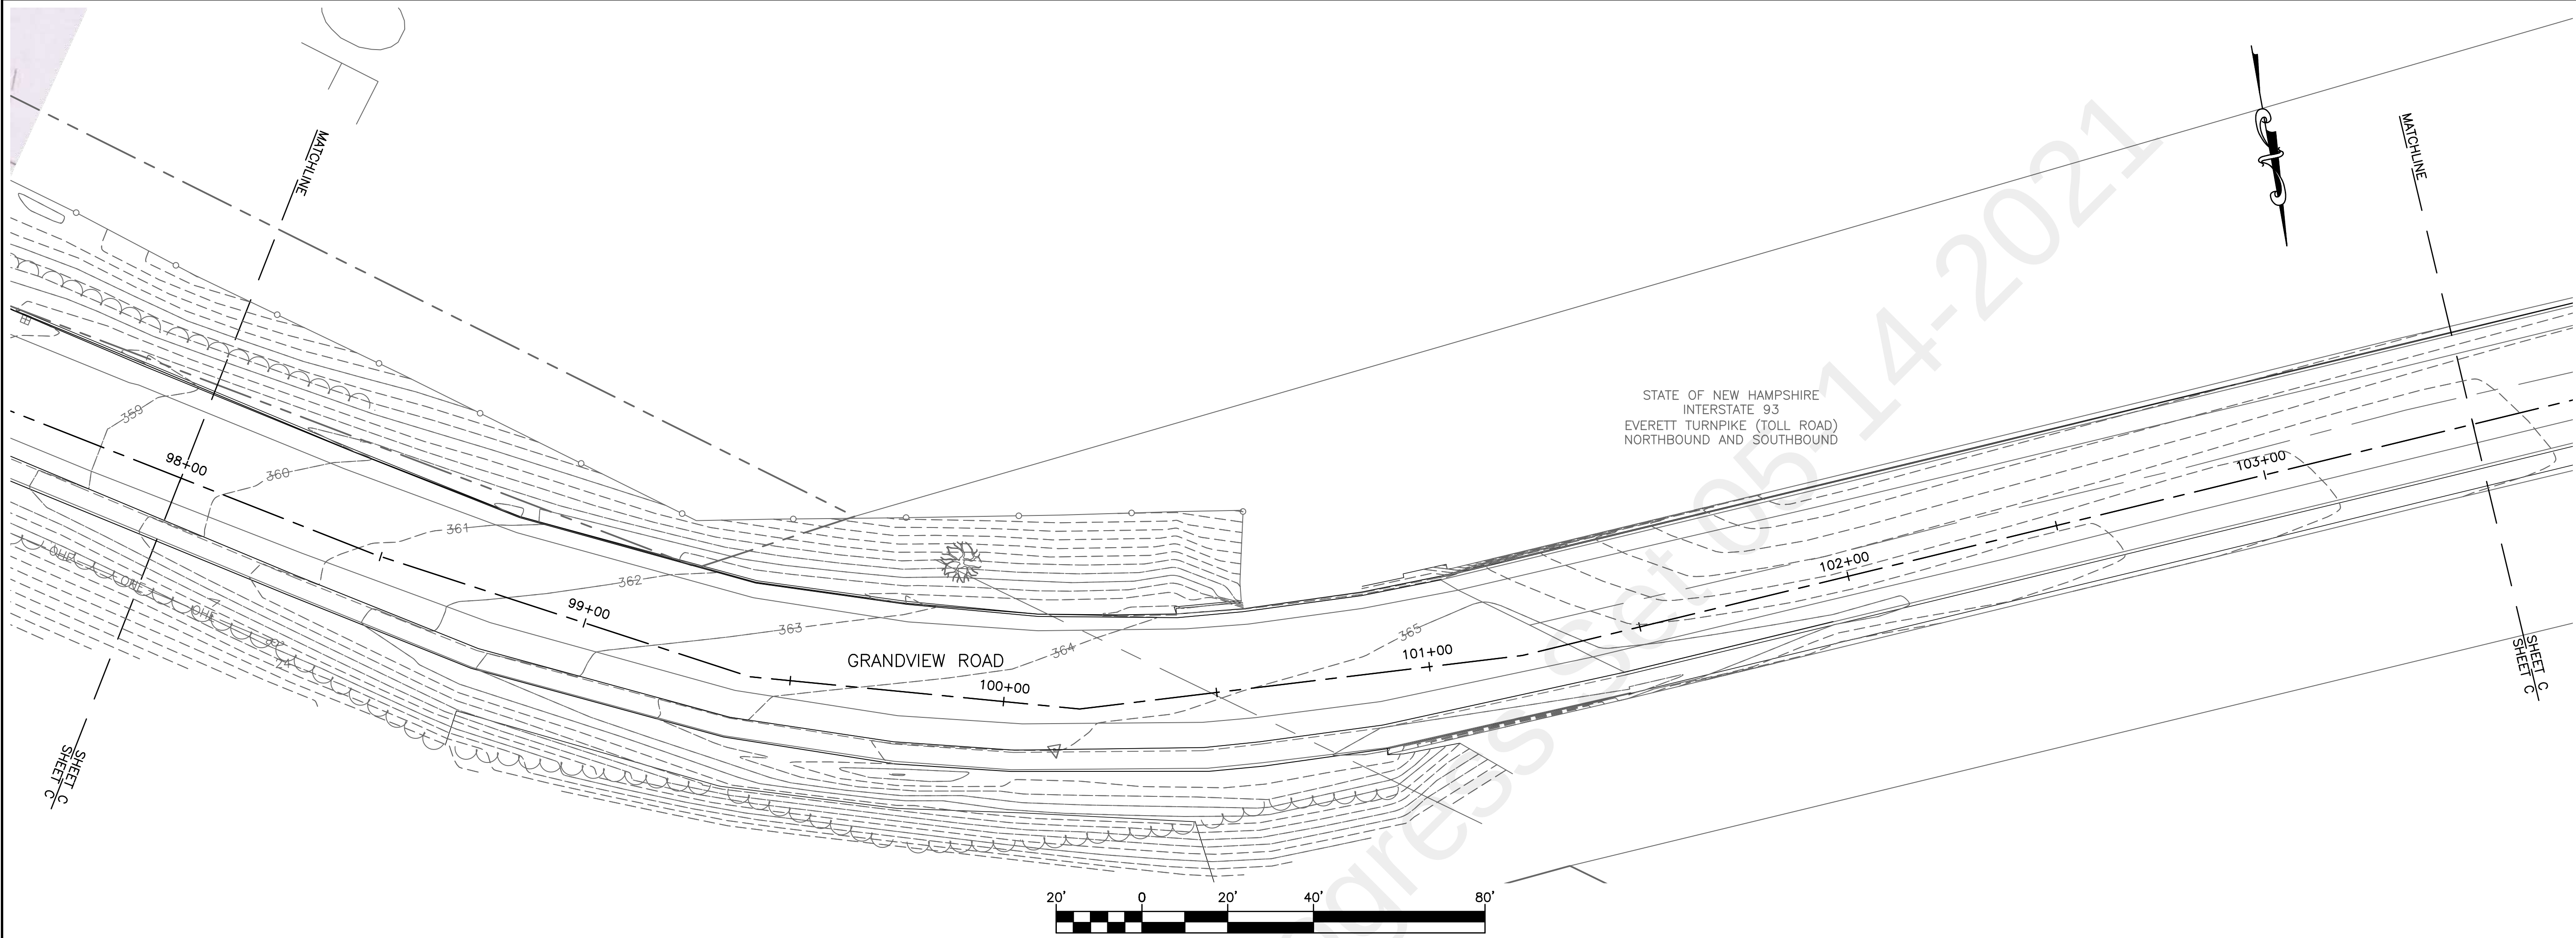

ENGINEERING • PLANNING •
MANAGEMENT • DEVELOPMENT
28 NORTH MAIN ST.
RANDOLPH, VT 05060
TEL: (802) 728-3376
FAX: (802) 783-7101
www.dubois-king.com
SO. BURLINGTON, VT
SPRINGFIELD, VT
BRANDON, VT
BEDFORD, NH LACONIA, NH
© Copyright 2021 DuBois & King Inc.

PROFESSIONAL SEAL

**NOT FOR
CONSTRUCTION
30% DESIGN
DRAWINGS**

					NO.	DATE	DESCRIPTION	BY	CK'D

TOWN OF BOW

10 GRANDVIEW ROAD
BOW
NEW HAMPSHIRE
03304

TOWN OF BOW NH.

WATER SYSTEM
EXPANSION

TO THE BOW
JUNCTION/BOW
MILLS AREA

SHEET TITLE

PLAN & PROFILE

DRAWN BY TMV	DATE MAR 2021
CHECKED BY NJS	D&K PROJECT # 226837
PROJ. ENG. JAL	D&K ARCHIVE #

SHEET NUMBER

C-19

SHEET 11 OF 47

**NOT FOR
CONSTRUCTION
30% DESIGN
DRAWINGS**

[illegible]

TOWN OF BOW NH.
WATER SYSTEM
EXPANSION
TO THE BOW
JUNCTION/BOW
MILLS AREA



SHEET TITLE	
PLAN & PROFILE	

DRAWN BY TMV	DATE MAR 2021
CHECKED BY NJS	D&K PROJECT # 226837
PROJ. ENG. JAL	D&K ARCHIVE #

SHEET NUMBER	
--------------	--

C-21

SHEET 9 OF 47

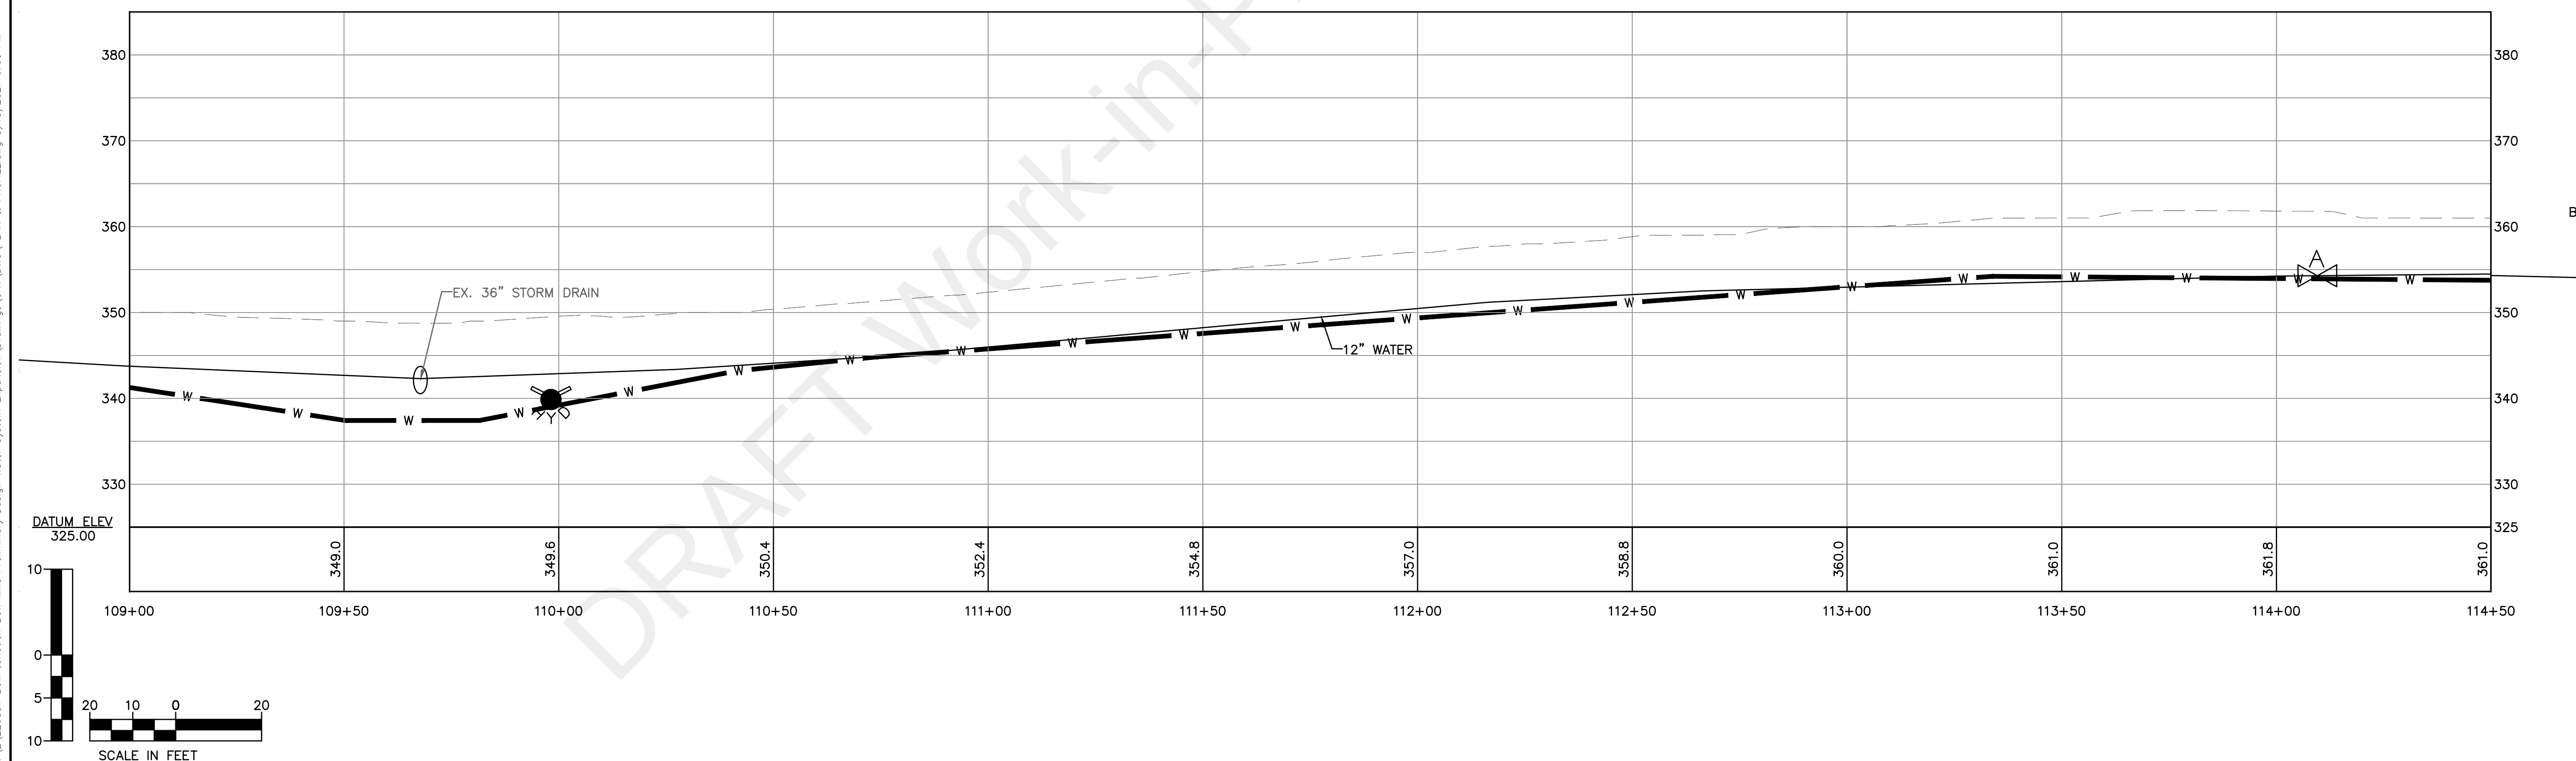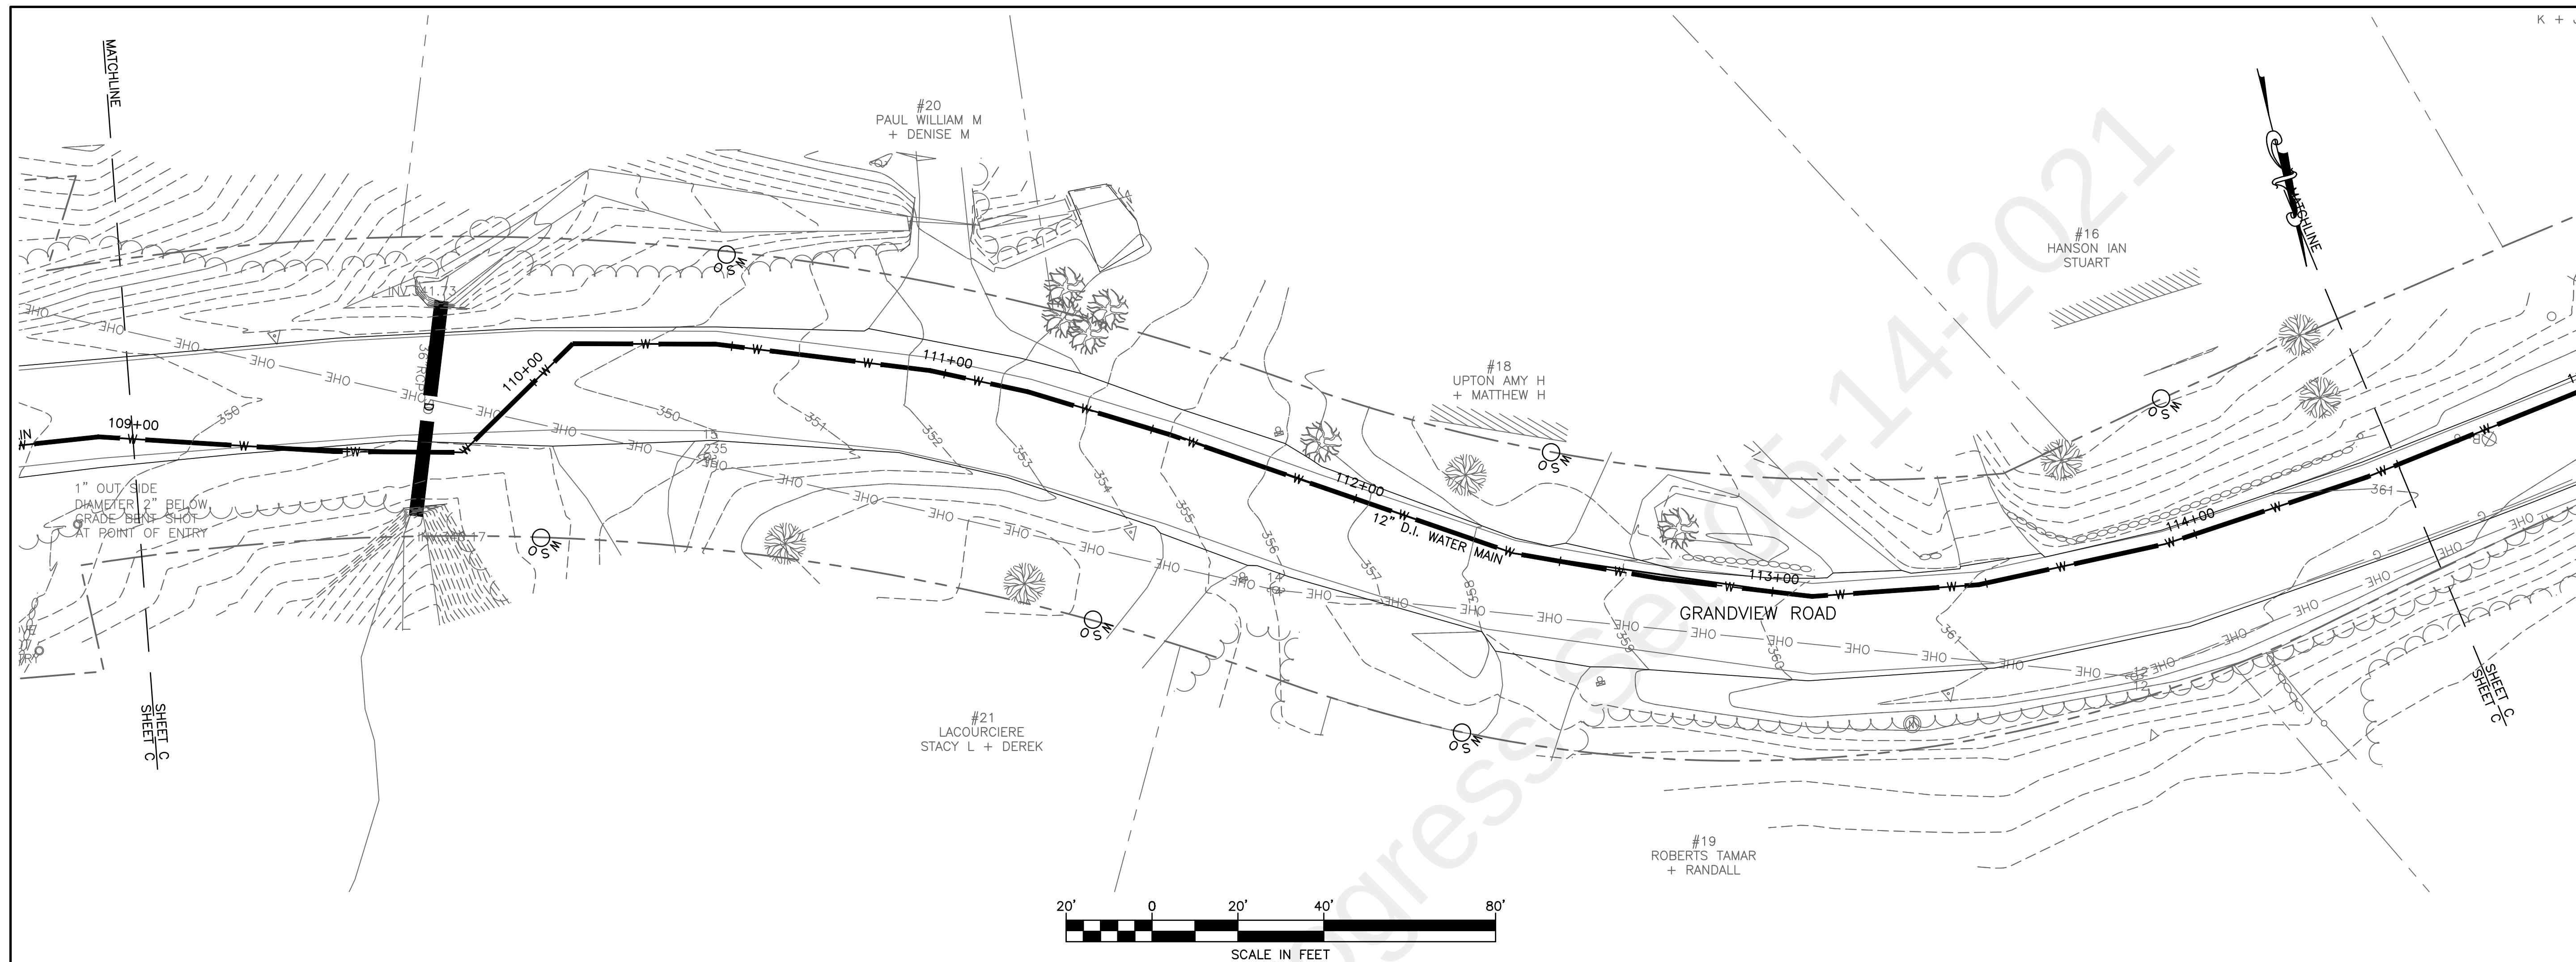

**NOT FOR
CONSTRUCTION
30% DESIGN
DRAWINGS**

[illegible]

TOWN OF BOW
10 GRANDVIEW ROAD
BOW
NEW HAMPSHIRE
03304

TOWN OF BOW NH.
WATER SYSTEM
EXPANSION
TO THE BOW
JUNCTION/BOW
MILLS AREA



SHEET TITLE	
PLAN & PROFILE	

DRAWN BY TMV	DATE MAR 2021
CHECKED BY NJS	D&K PROJECT # 226837
PROJ. ENG. JAL	D&K ARCHIVE #

	SHEET NUMBER

C-22

SHEET 8 OF 47

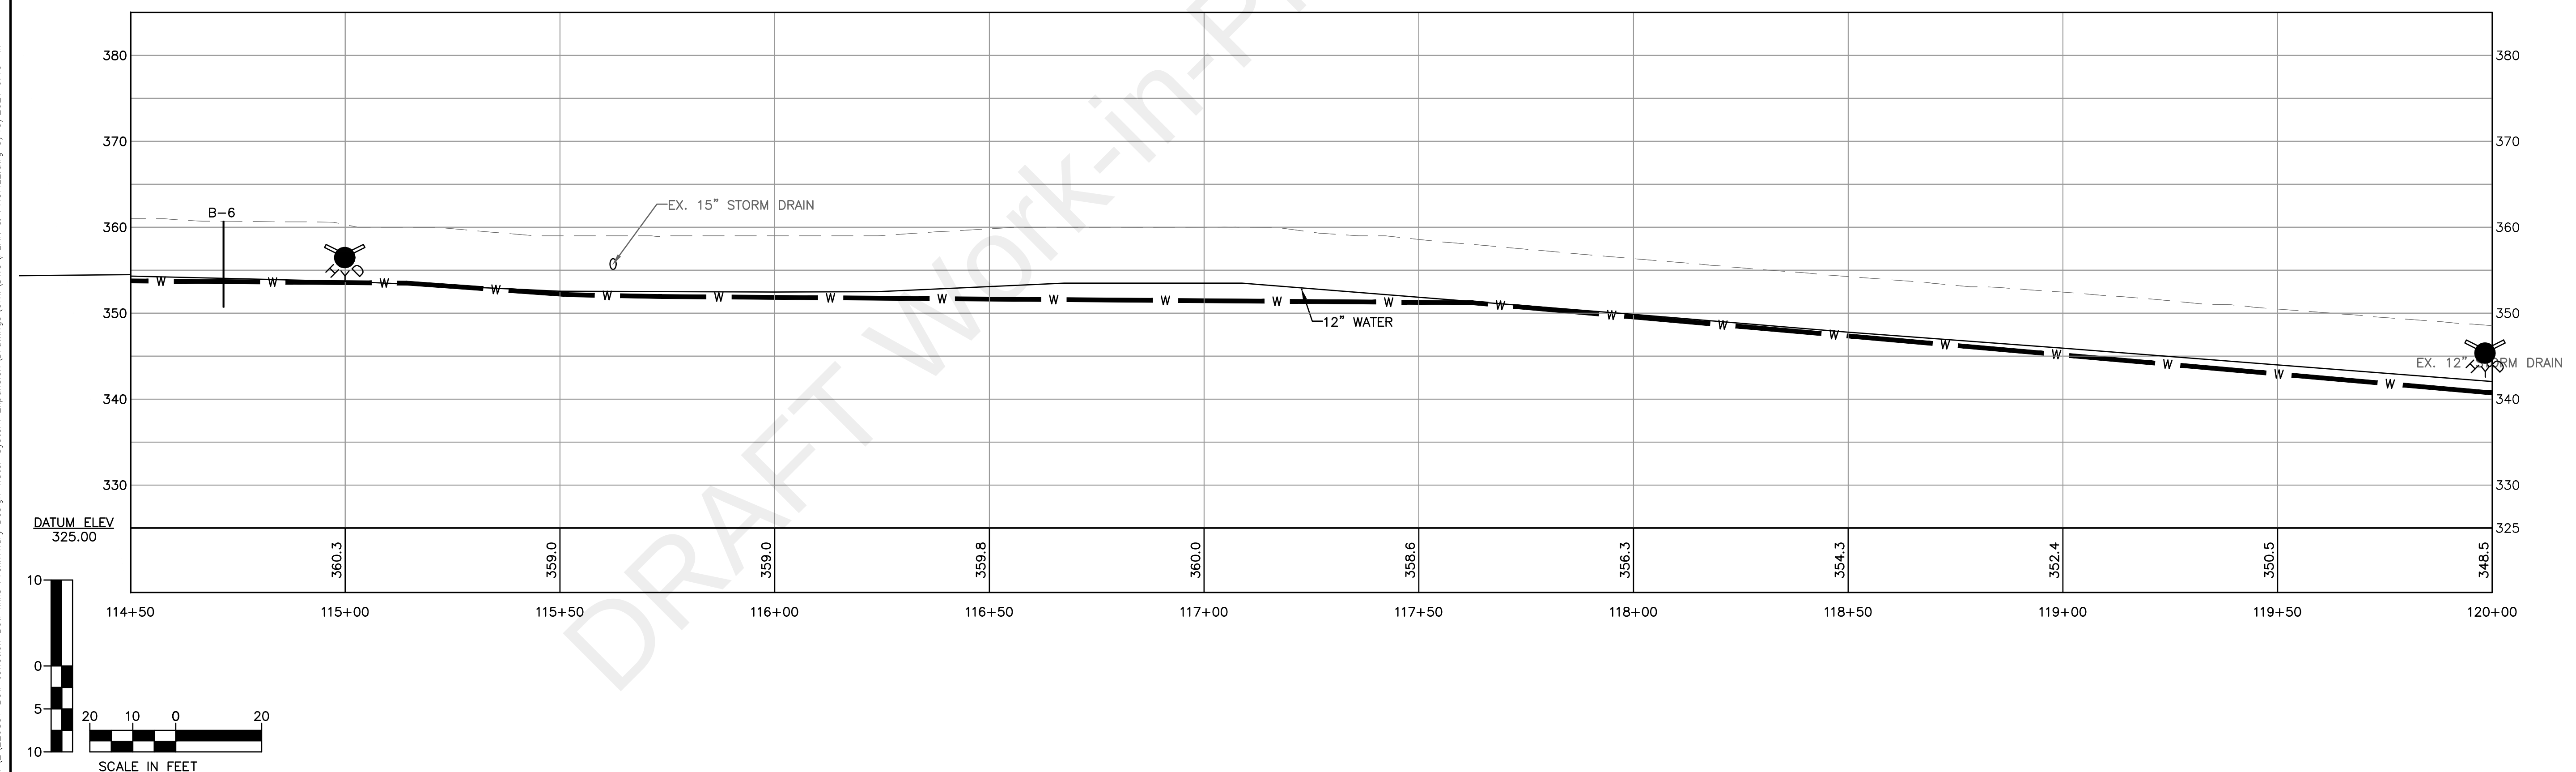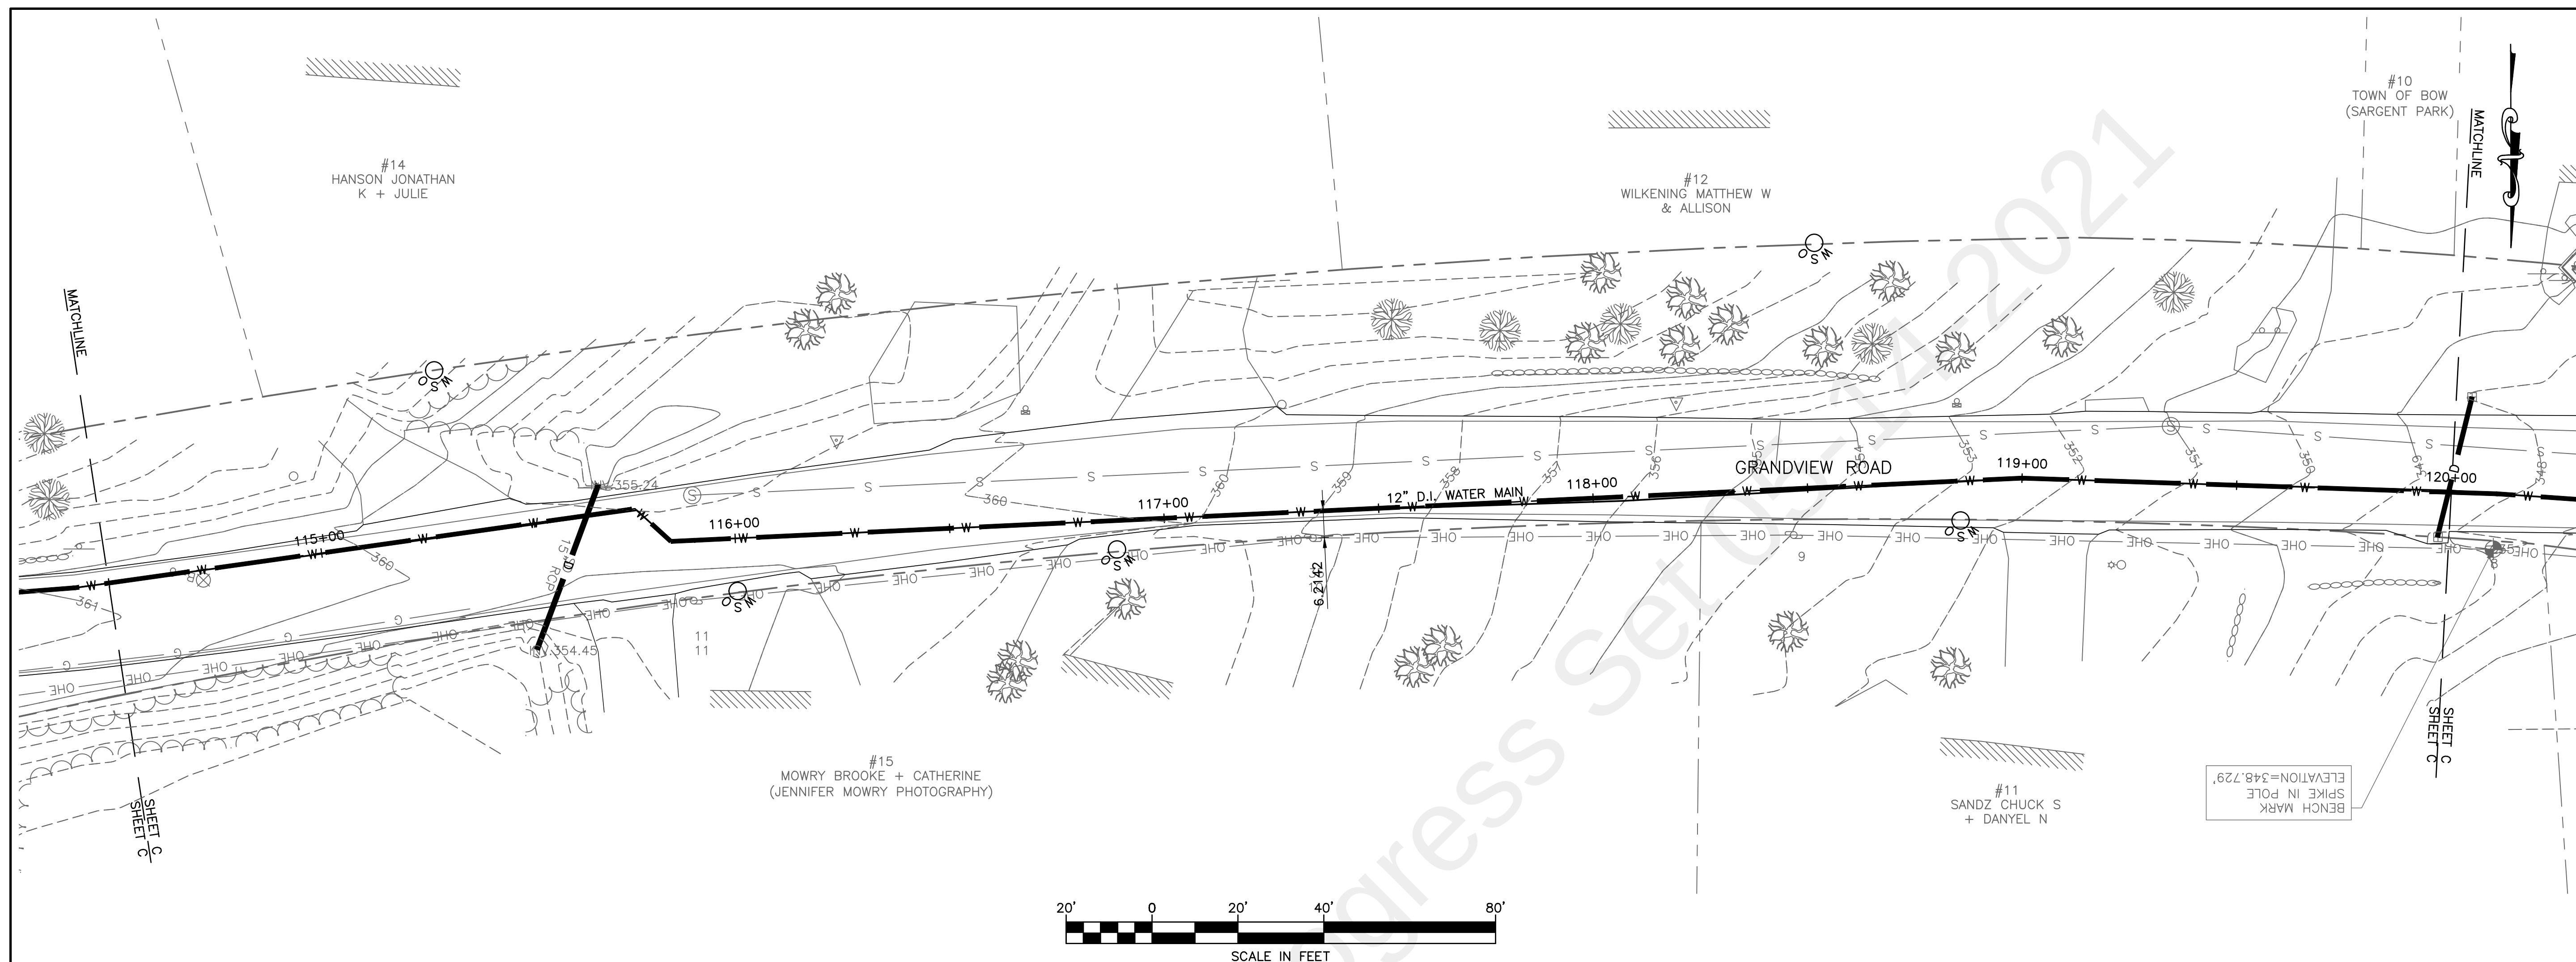

**NOT FOR
CONSTRUCTION
30% DESIGN
DRAWINGS**

[illegible]

TOWN OF BOW
10 GRANDVIEW ROAD
BOW
NEW HAMPSHIRE
03304

TOWN OF BOW NH.
WATER SYSTEM
EXPANSION
TO THE BOW
JUNCTION/BOW
MILLS AREA



SHEET TITLE	
PLAN & PROFILE	

DRAWN BY TMV	DATE MAR 2021
CHECKED BY NJS	D&K PROJECT # 226837
PROJ. ENG. JAL	D&K ARCHIVE #

SHEET NUMBER	
--------------	--

C-24

SHEET 6 OF 47

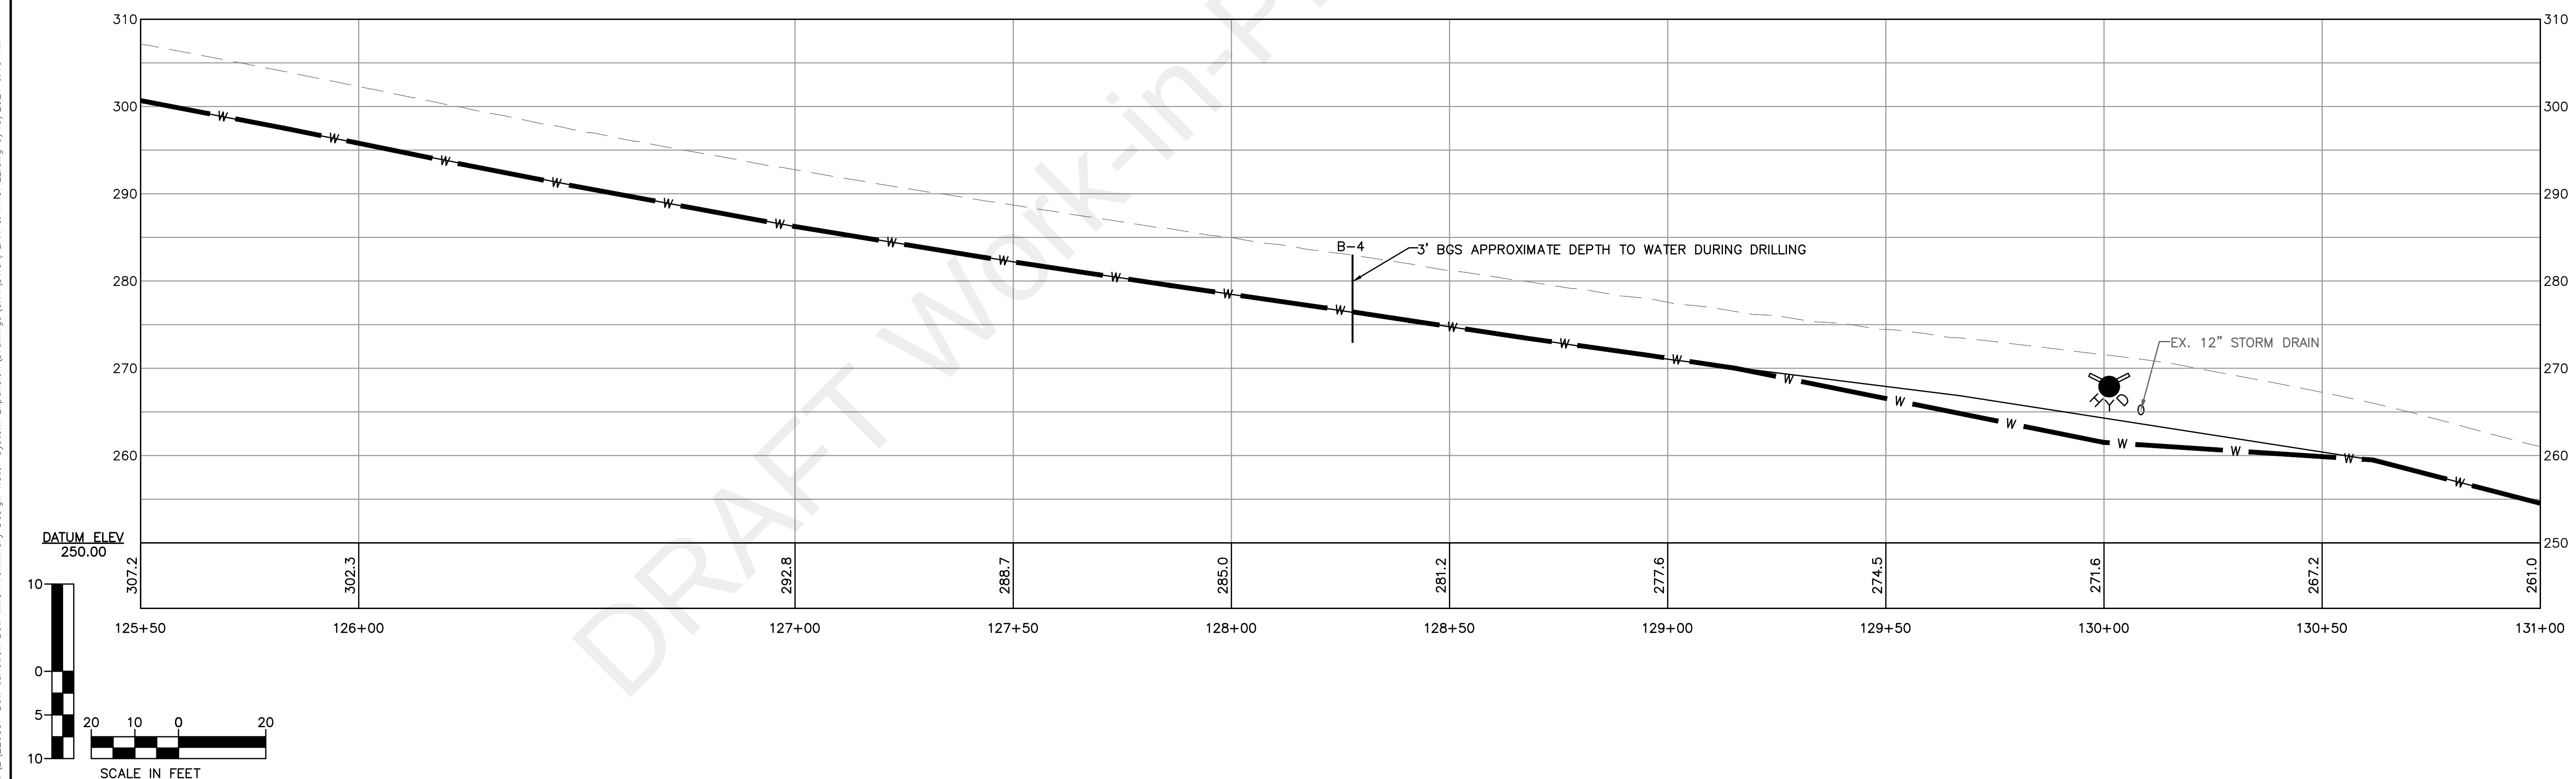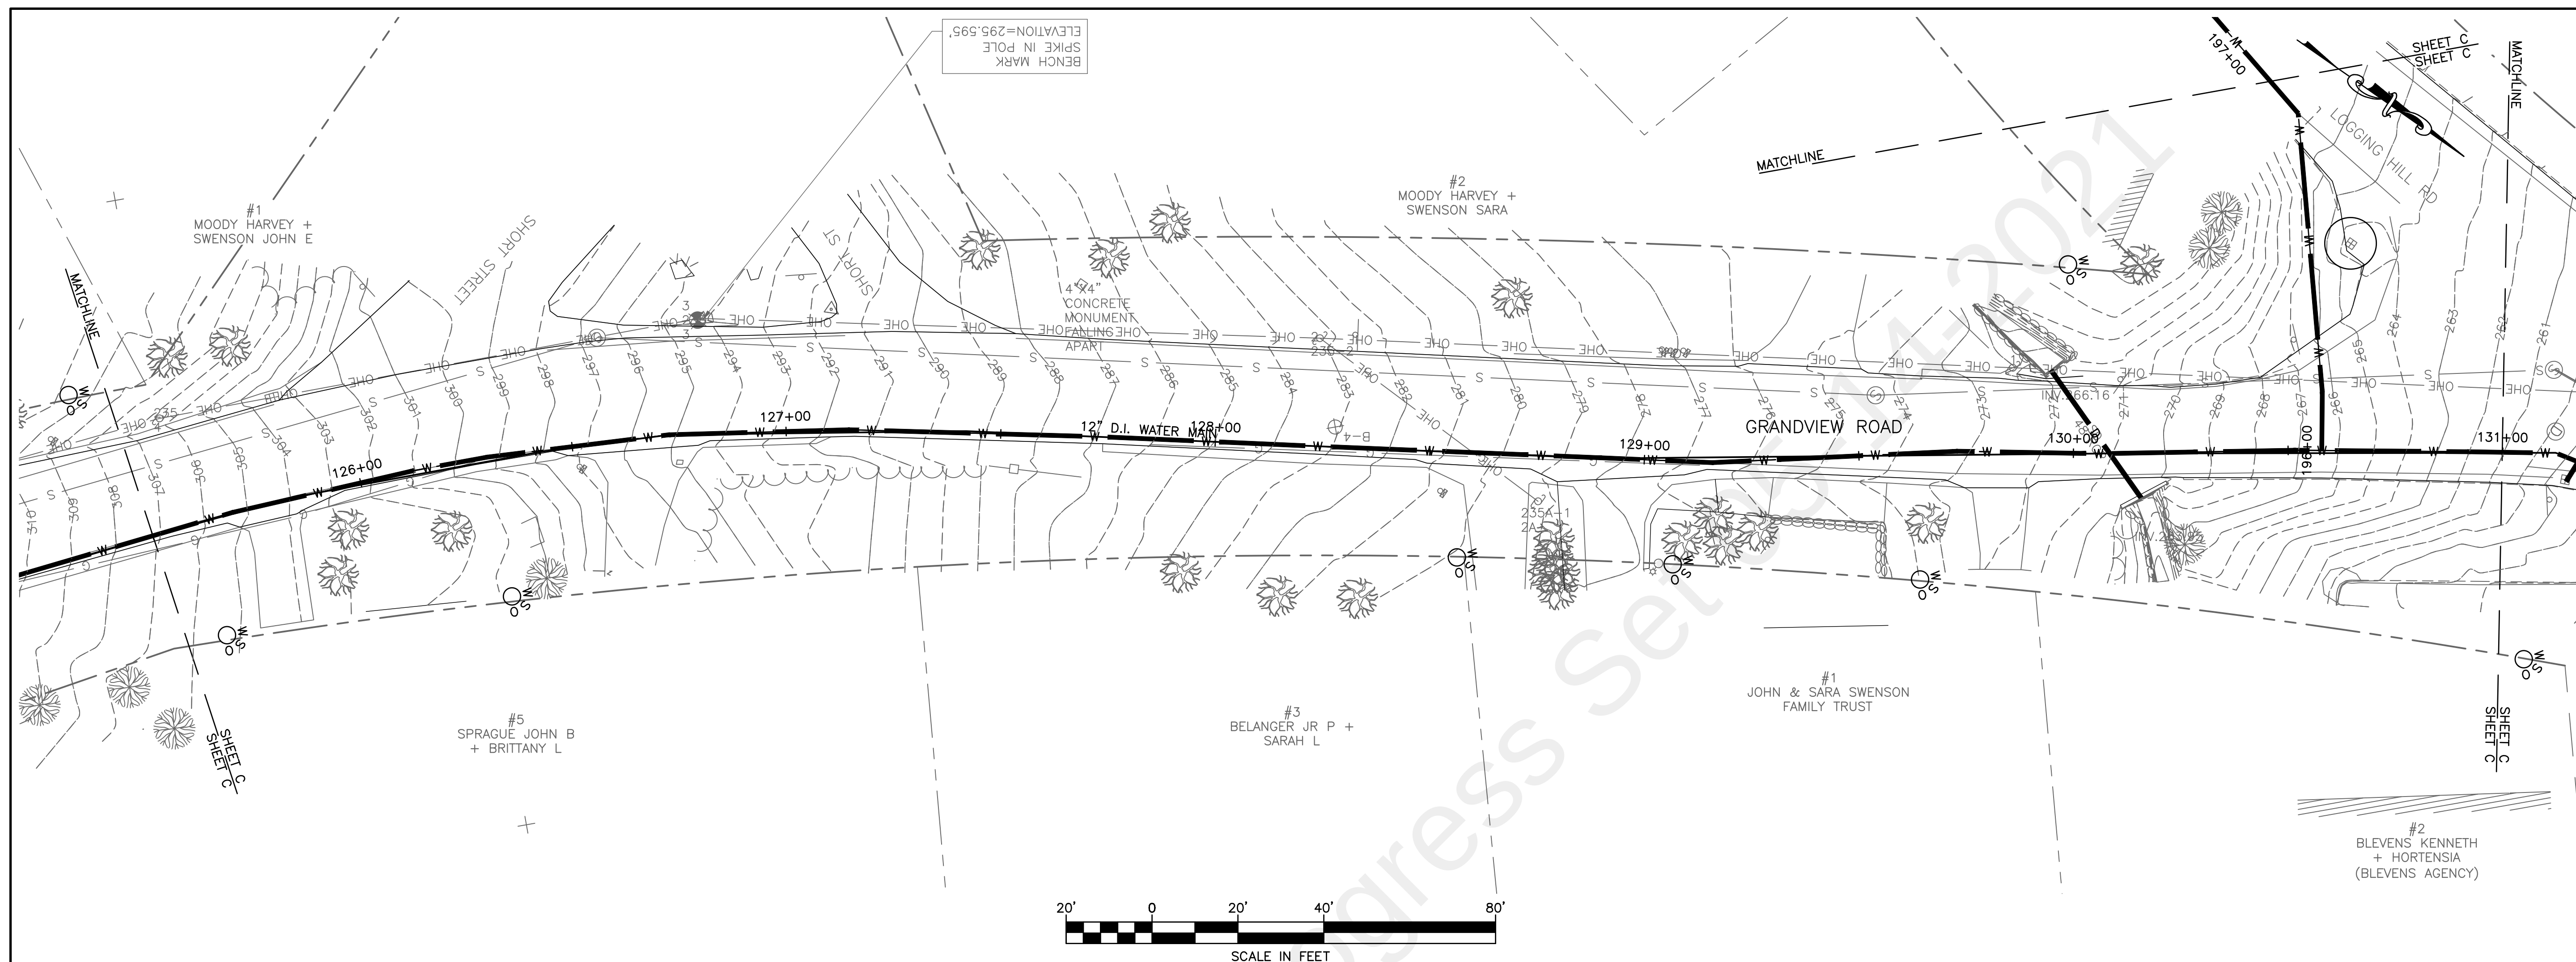


[illegible]

TOWN OF BOW NH.
WATER SYSTEM
EXPANSION
TO THE BOW
JUNCTION/BOW
MILLS AREA

DRAWN BY TMV	DATE MAR 2021
CHECKED BY NJS	D&K PROJECT # 226837
PROJ. ENG. JAL	D&K ARCHIVE #

SHEET NUMBER
C-25
SHEET 5 OF 47

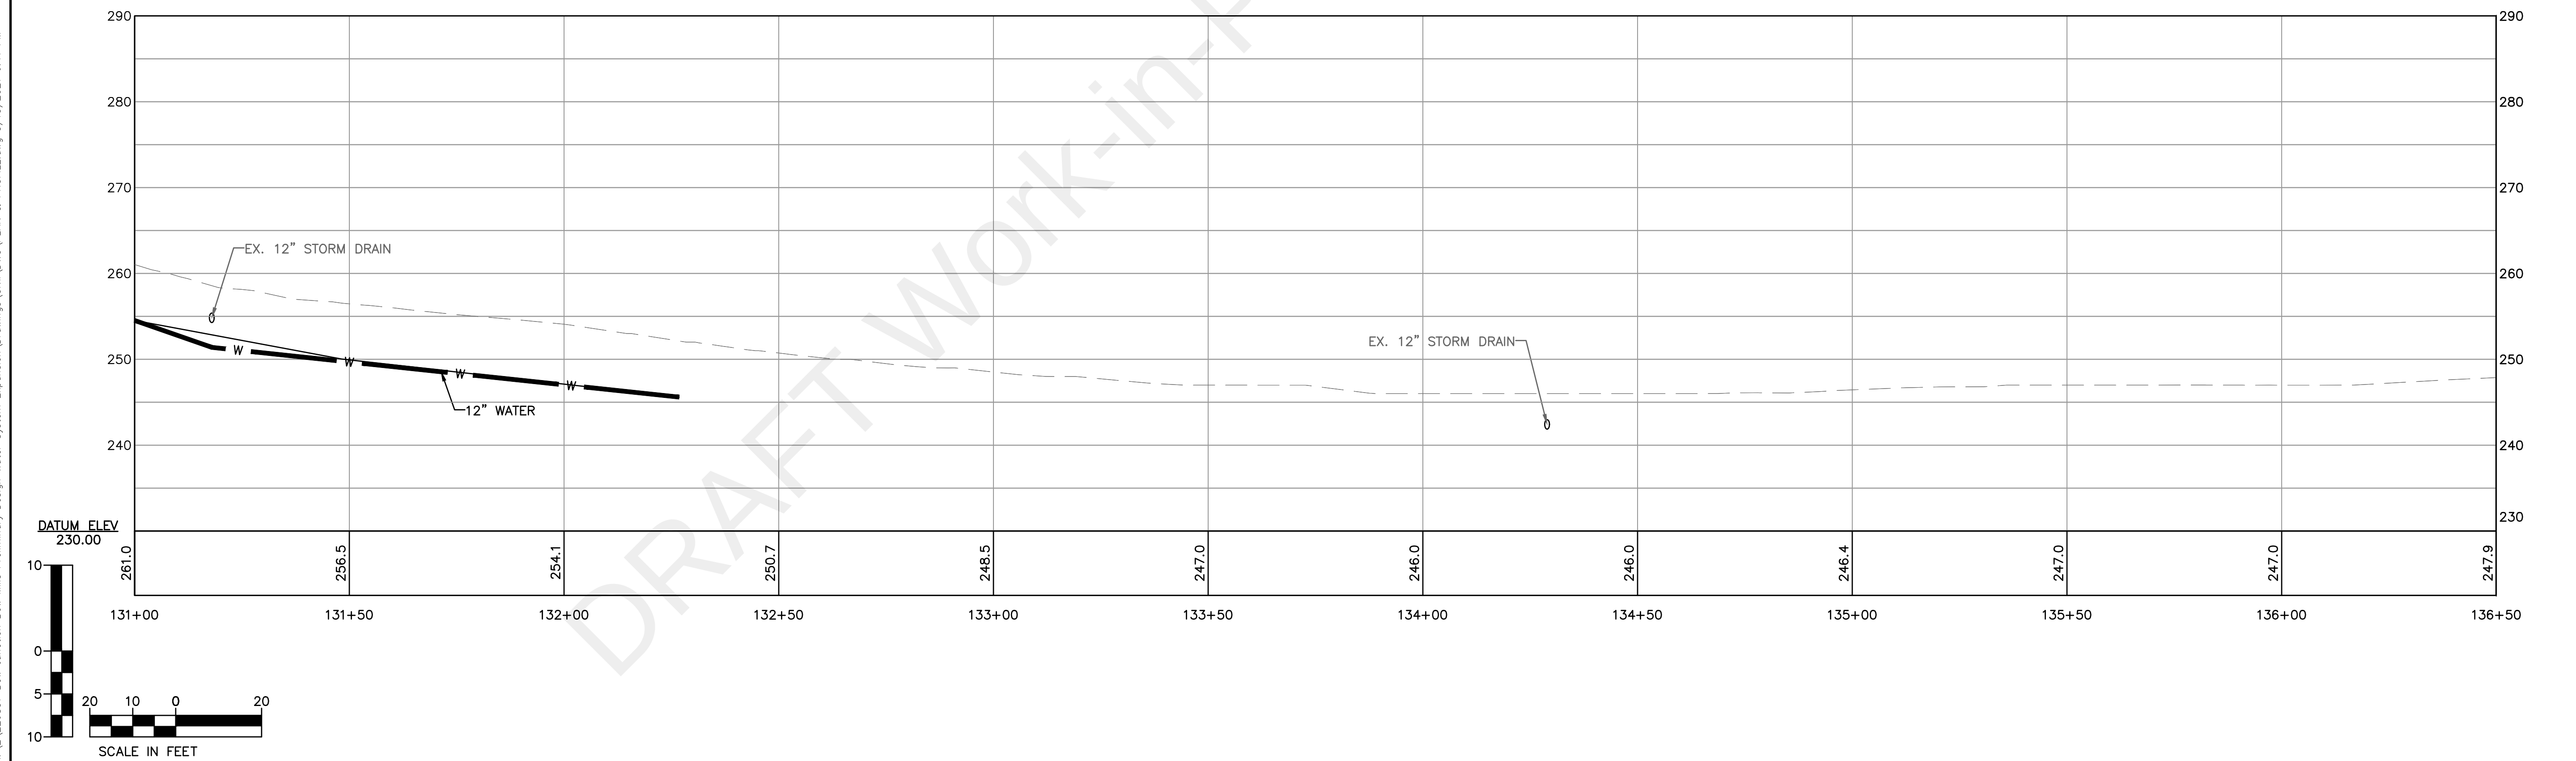

[illegible]


TOWN OF BOW NH.
WATER SYSTEM
EXPANSION
TO THE BOW
JUNCTION/BOW
MILLS AREA

DRAWN BY TMV	DATE MAR 2021
CHECKED BY NJS	D&K PROJECT # 226837
PROJ. ENG. JAL	D&K ARCHIVE #

SHEET NUMBER

C-27

SHEET 3 OF 47

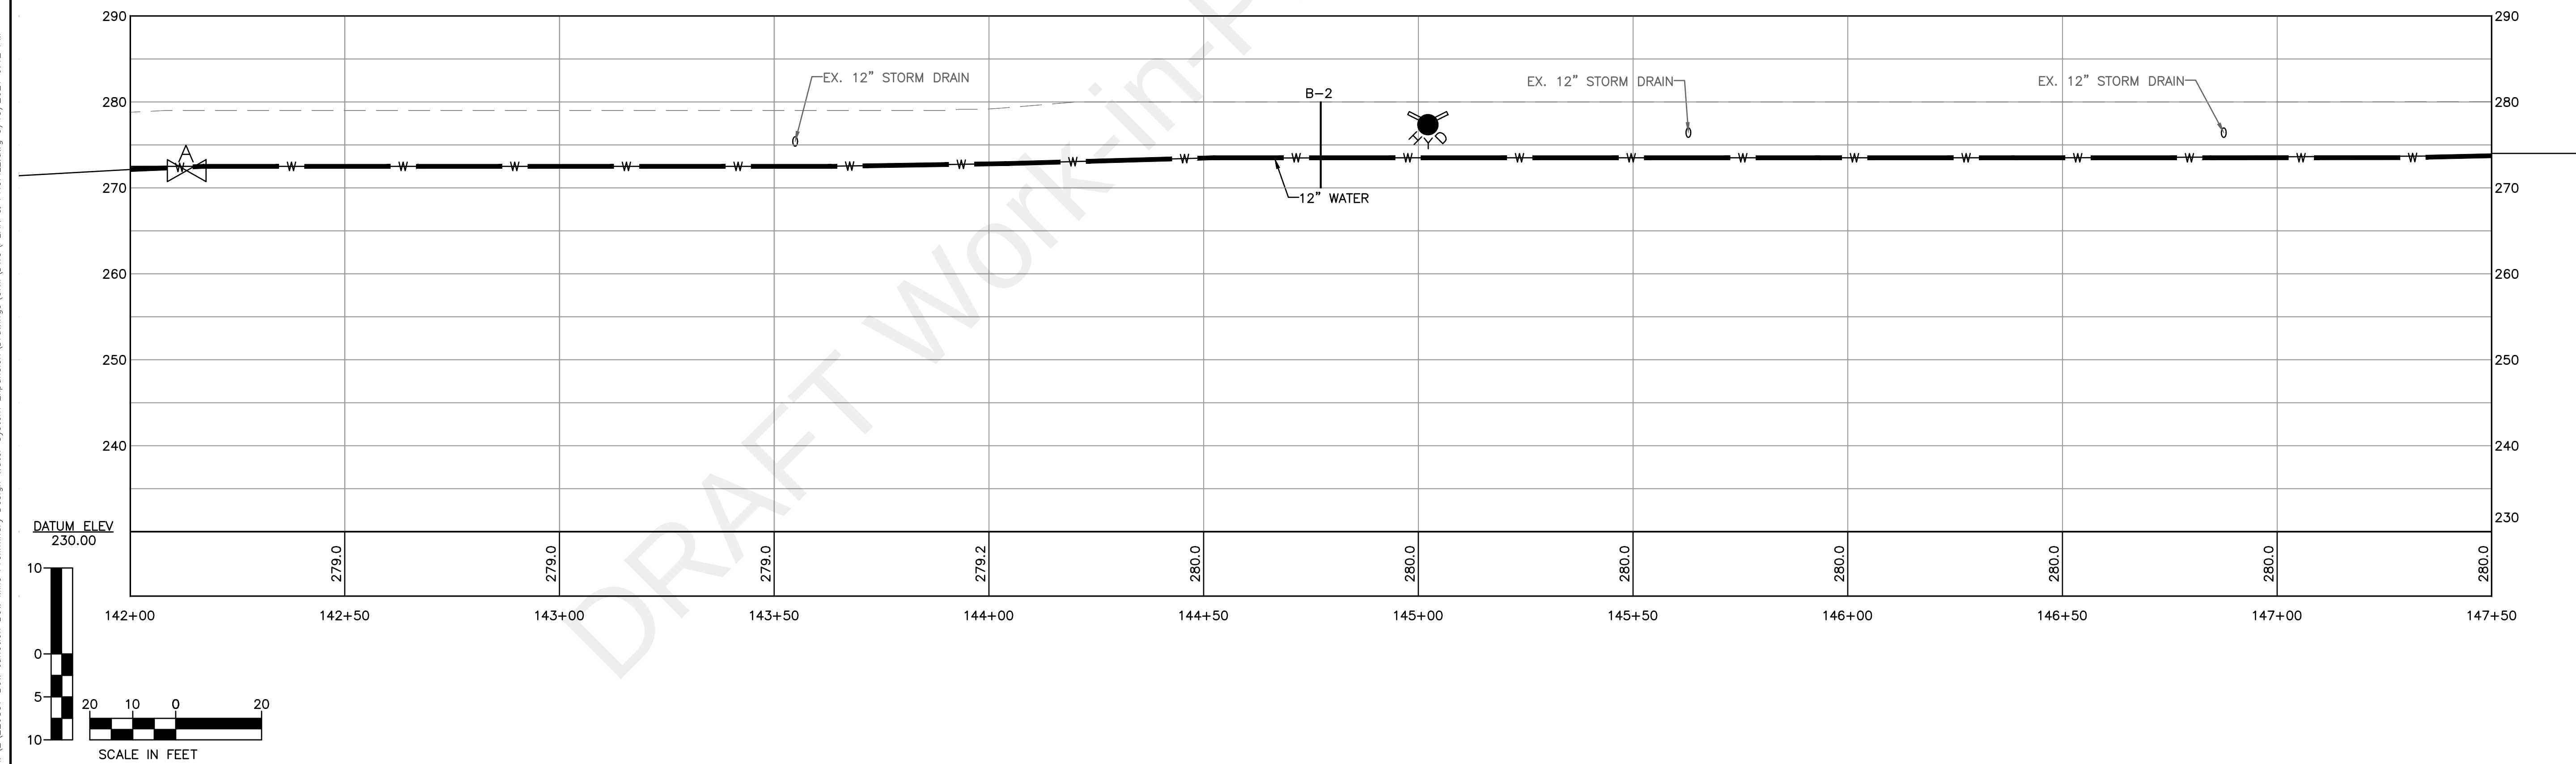

PROFESSIONAL SEAL

**NOT FOR
CONSTRUCTION
30% DESIGN
DRAWINGS**

[illegible]

TOWN OF BOW
10 GRANDVIEW ROAD
BOW
NEW HAMPSHIRE
03304

TOWN OF BOW NH.
WATER SYSTEM
EXPANSION
TO THE BOW
JUNCTION/BOW
MILLS AREA



SHEET TITLE	
PLAN & PROFILE	

DRAWN BY TMV	DATE MAR 2021
CHECKED BY NJS	D&K PROJECT # 226837
PROJ. ENG. JAL	D&K ARCHIVE #

SHEET NUMBER	
--------------	--

C-28

SHEET 2 OF 47

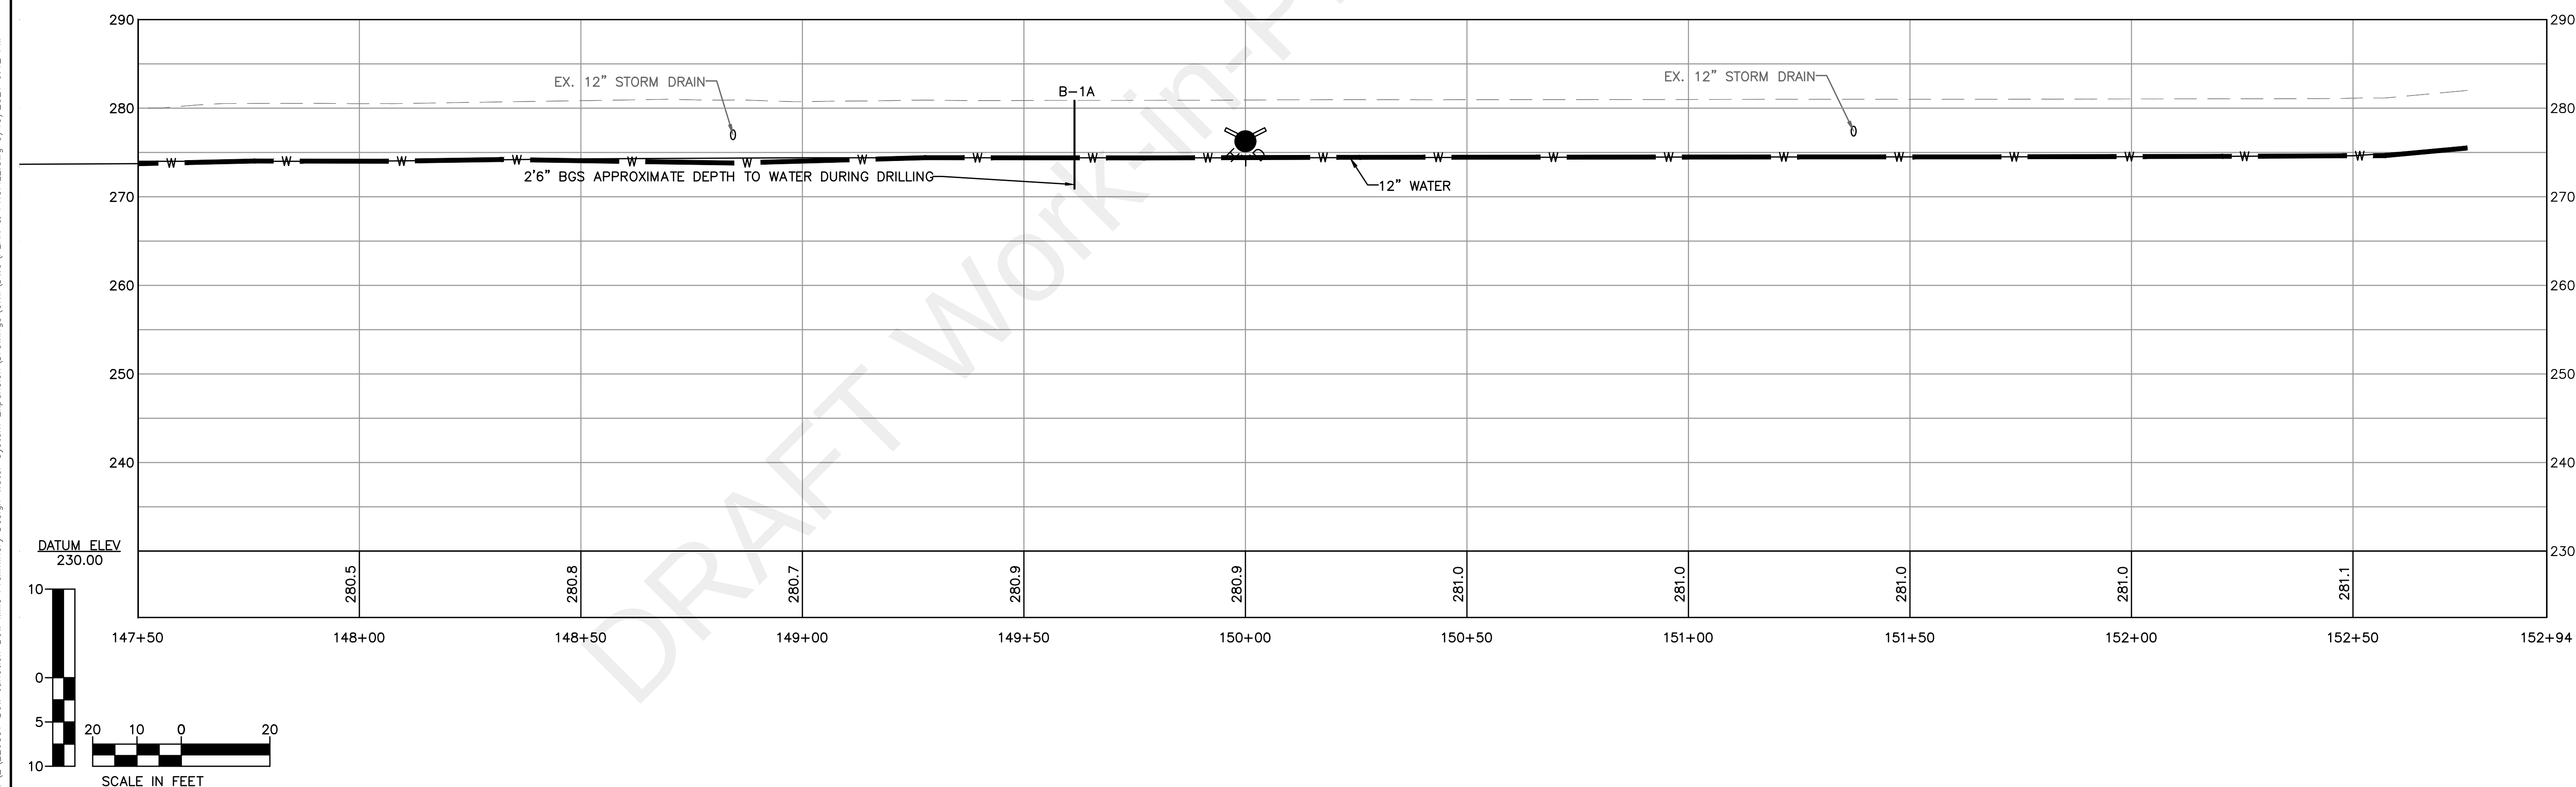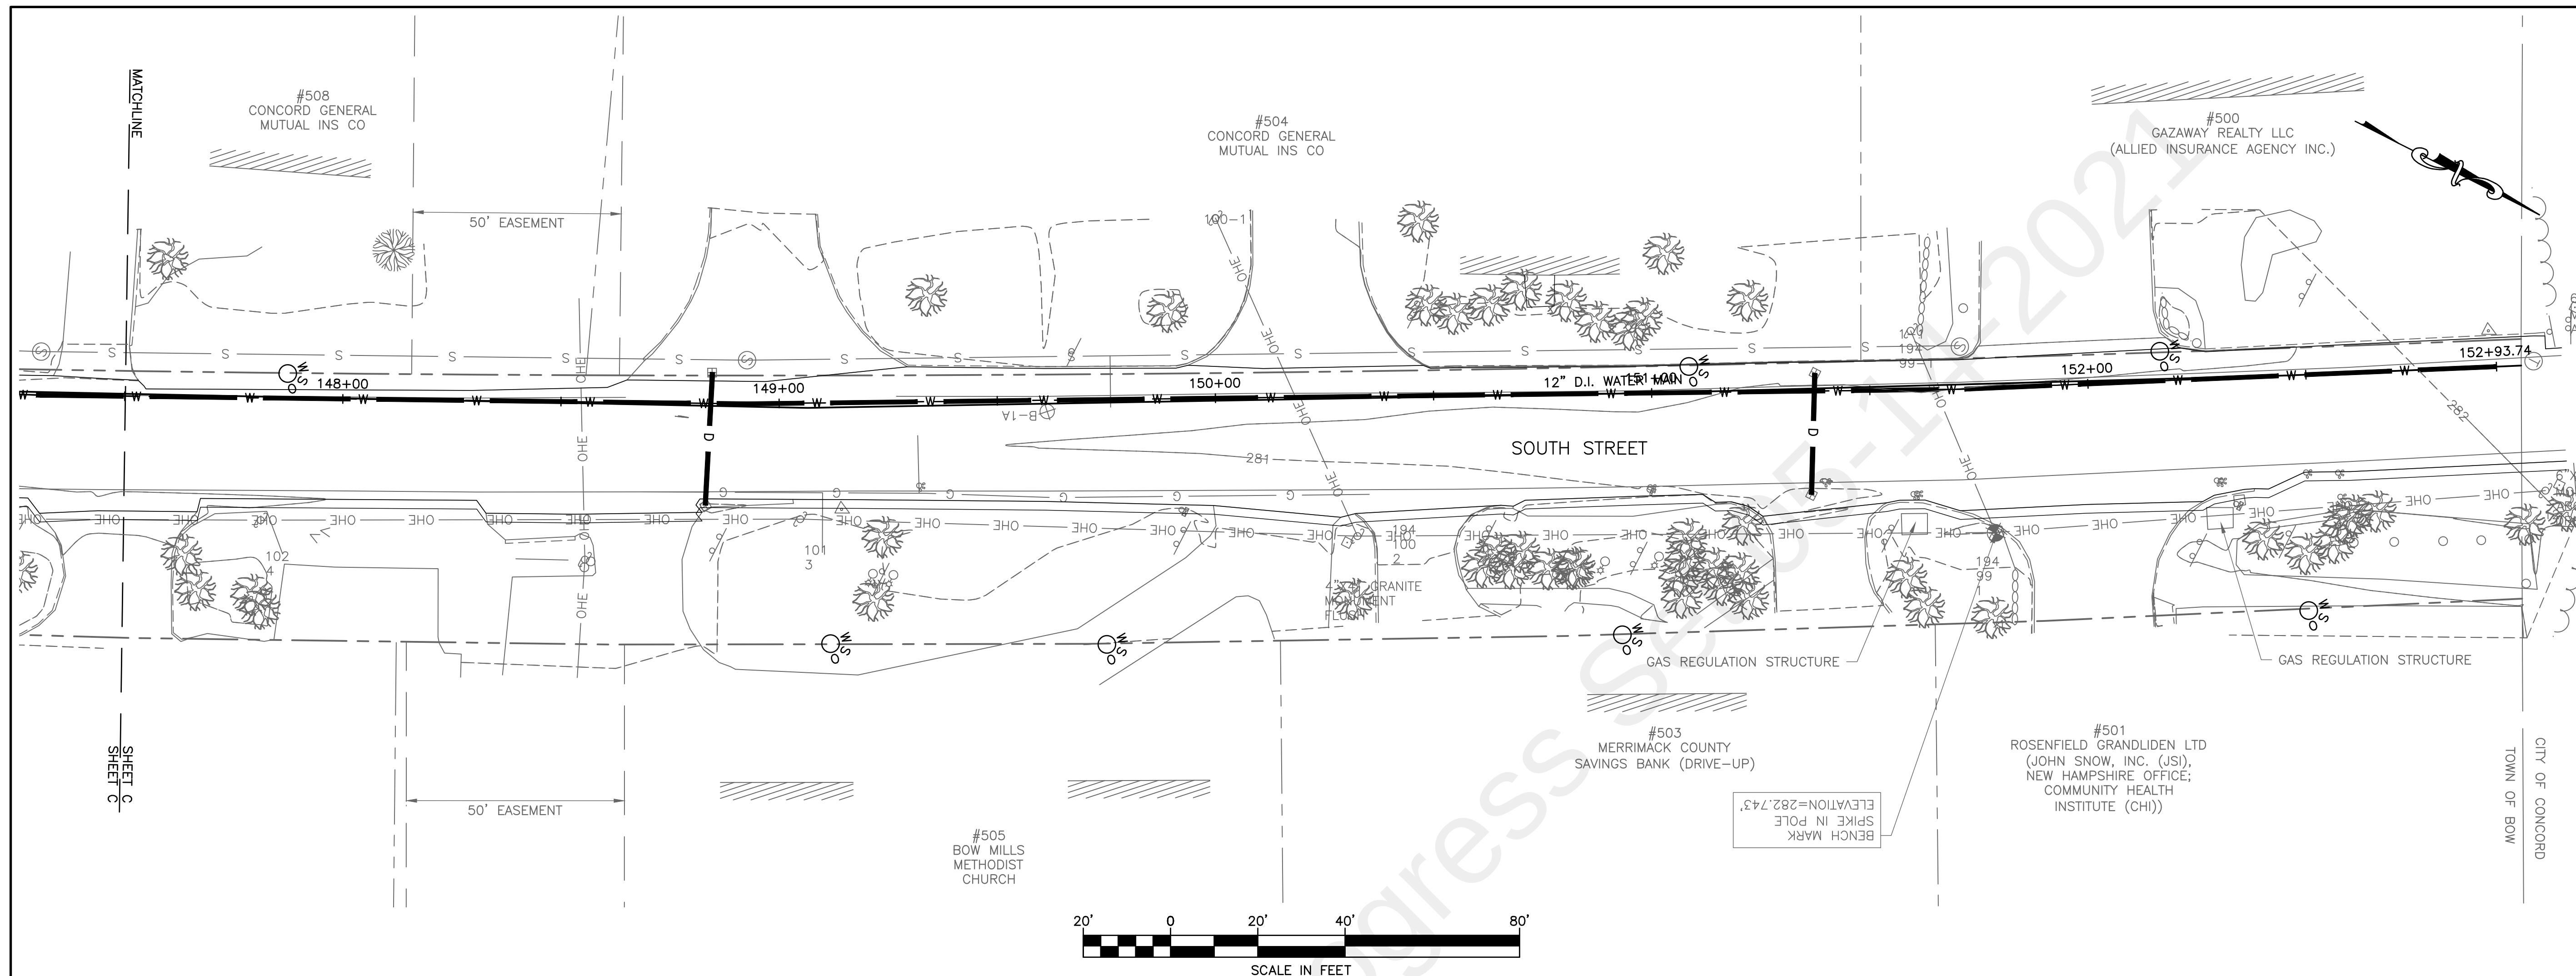

**NOT FOR
CONSTRUCTION
30% DESIGN
DRAWINGS**

[illegible]

TOWN OF BOW
10 GRANDVIEW ROAD
BOW
NEW HAMPSHIRE
03304

TOWN OF BOW NH.
WATER SYSTEM
EXPANSION
TO THE BOW
JUNCTION/BOW
MILLS AREA

	SHEET TITLE
--	-------------




PLAN & PROFILE


DRAWN BY TMV	DATE MAR 2021
CHECKED BY NJS	D&K PROJECT # 226837
PROJ. ENG. JAL	D&K ARCHIVE #

	SHEET NUMBER
--	--------------

C-29

SHEET 2 OF 47

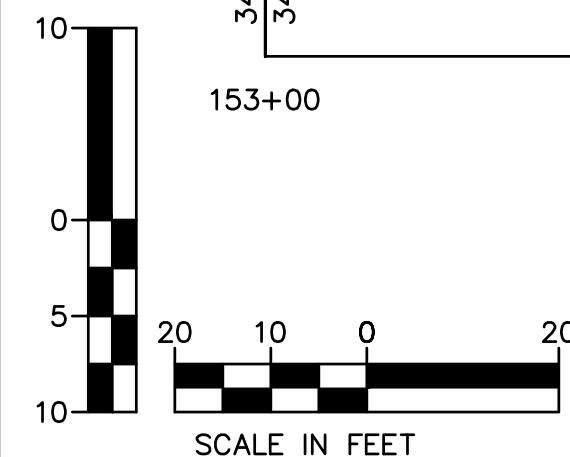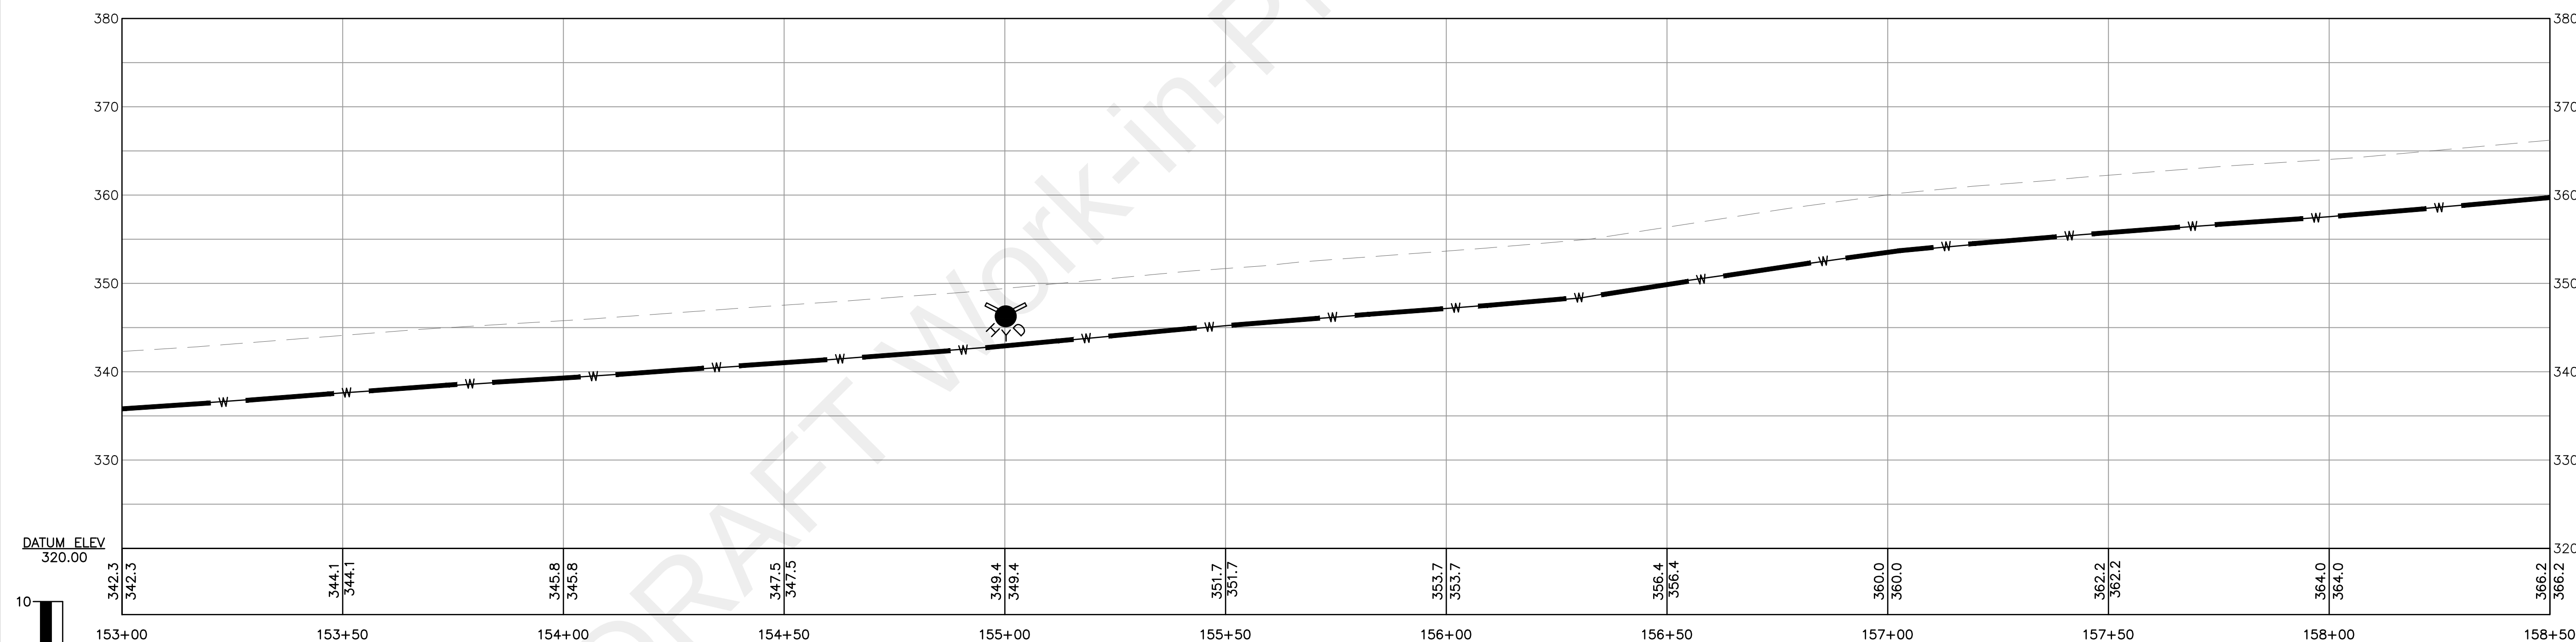
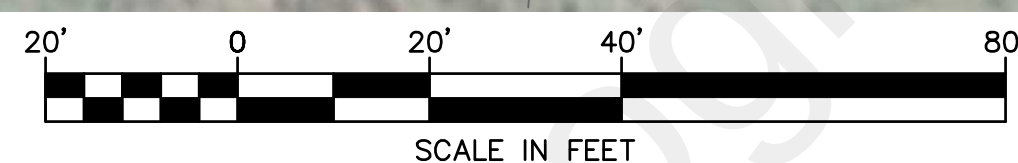


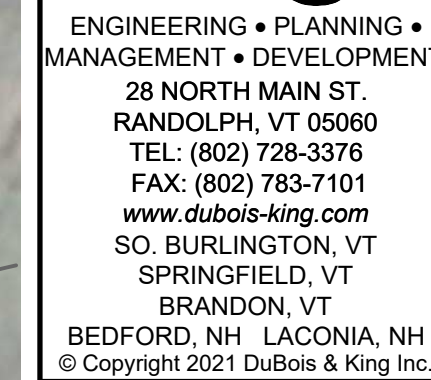[illegible]

TOWN OF BOW NH.
WATER SYSTEM
EXPANSION
TO THE BOW
JUNCTION/BOW
MILLS AREA

DRAWN BY TMV	DATE MAR 2021
CHECKED BY NJS	D&K PROJECT # 226837
PROJ. ENG. JAL	D&K ARCHIVE #

SHEET NUMBER
C-34
SHEET 2 OF 47

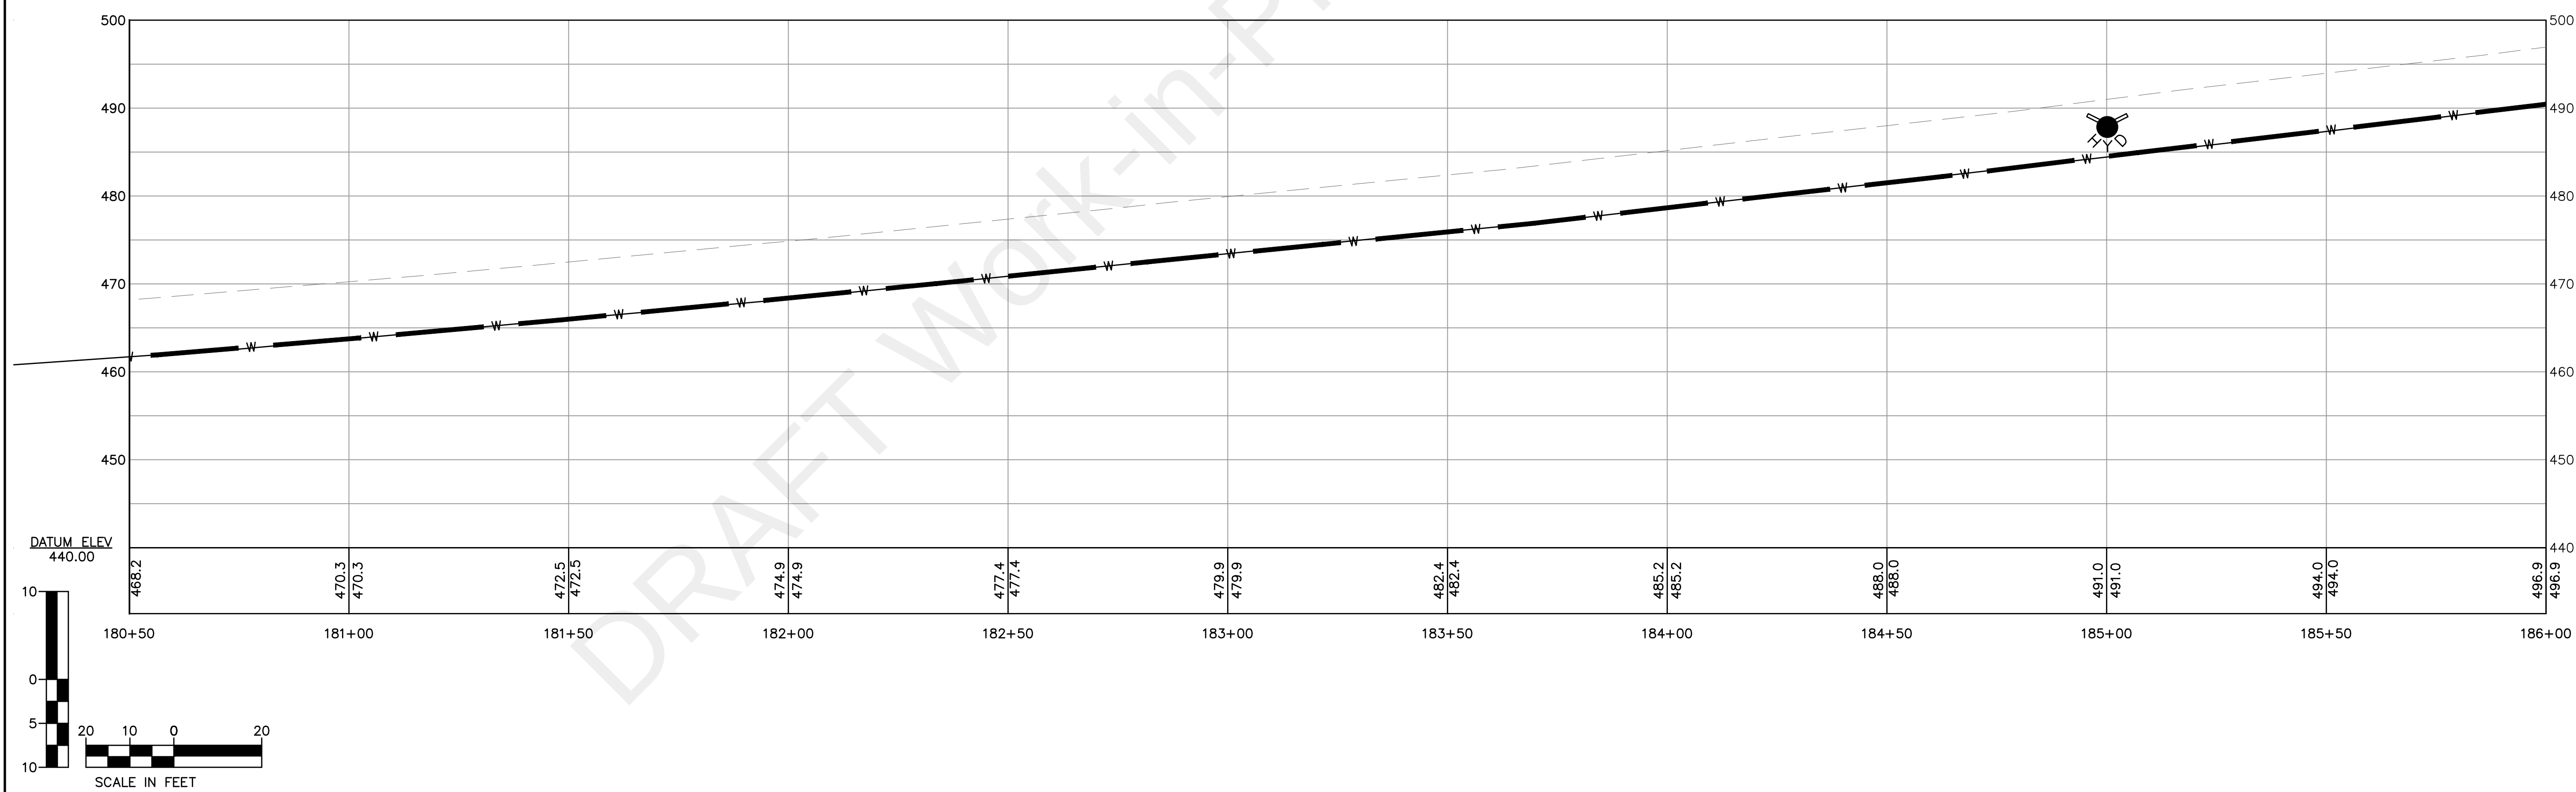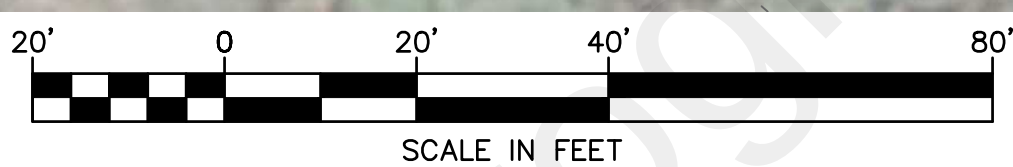

I:\226837 Bow Junction Bow Mills Preliminary Design Water System Expansion\Civil\DWG\PLAN & PROFILE.dwg 5/13/2021 6:15 PM



DuBois & King inc.

ENGINEERING • PLANNING •
MANAGEMENT • DEVELOPMENT
28 NORTH MAIN ST.
RANDOLPH, VT 05060
TEL: (802) 728-3376
FAX: (802) 783-7101
www.dubois-king.com
SO. BURLINGTON, VT
SPRINGFIELD, VT
BRANDON, VT
BEDFORD, NH LACONIA, NH
© Copyright 2021 DuBois & King Inc.

PROFESSIONAL SEAL

NOT FOR
CONSTRUCTION
30% DESIGN
DRAWINGS

										CK'D
										BY
										DESCRIPTION
										DATE
										NO.

TOWN OF BOW
10 GRANDVIEW ROAD
BOW
NEW HAMPSHIRE
03304

TOWN OF BOW NH.
WATER SYSTEM
EXPANSION

TO THE BOW
JUNCTION/BOW
MILLS AREA

SHEET TITLE

TANK SITE PLAN

DRAWN BY TMV	DATE MAR 2021
CHECKED BY NJS	D&K PROJECT # 226837
PROJ. ENG. JAL	D&K ARCHIVE #

SHEET NUMBER

C-37

SHEET 2 OF 47

I:\2\226837 Bow Junction Bow Mills Preliminary Design Water System Expansion\Drawings\Civil\DWG\PLAN & PROFILE.dwg 5/13/2021 6:16 PM